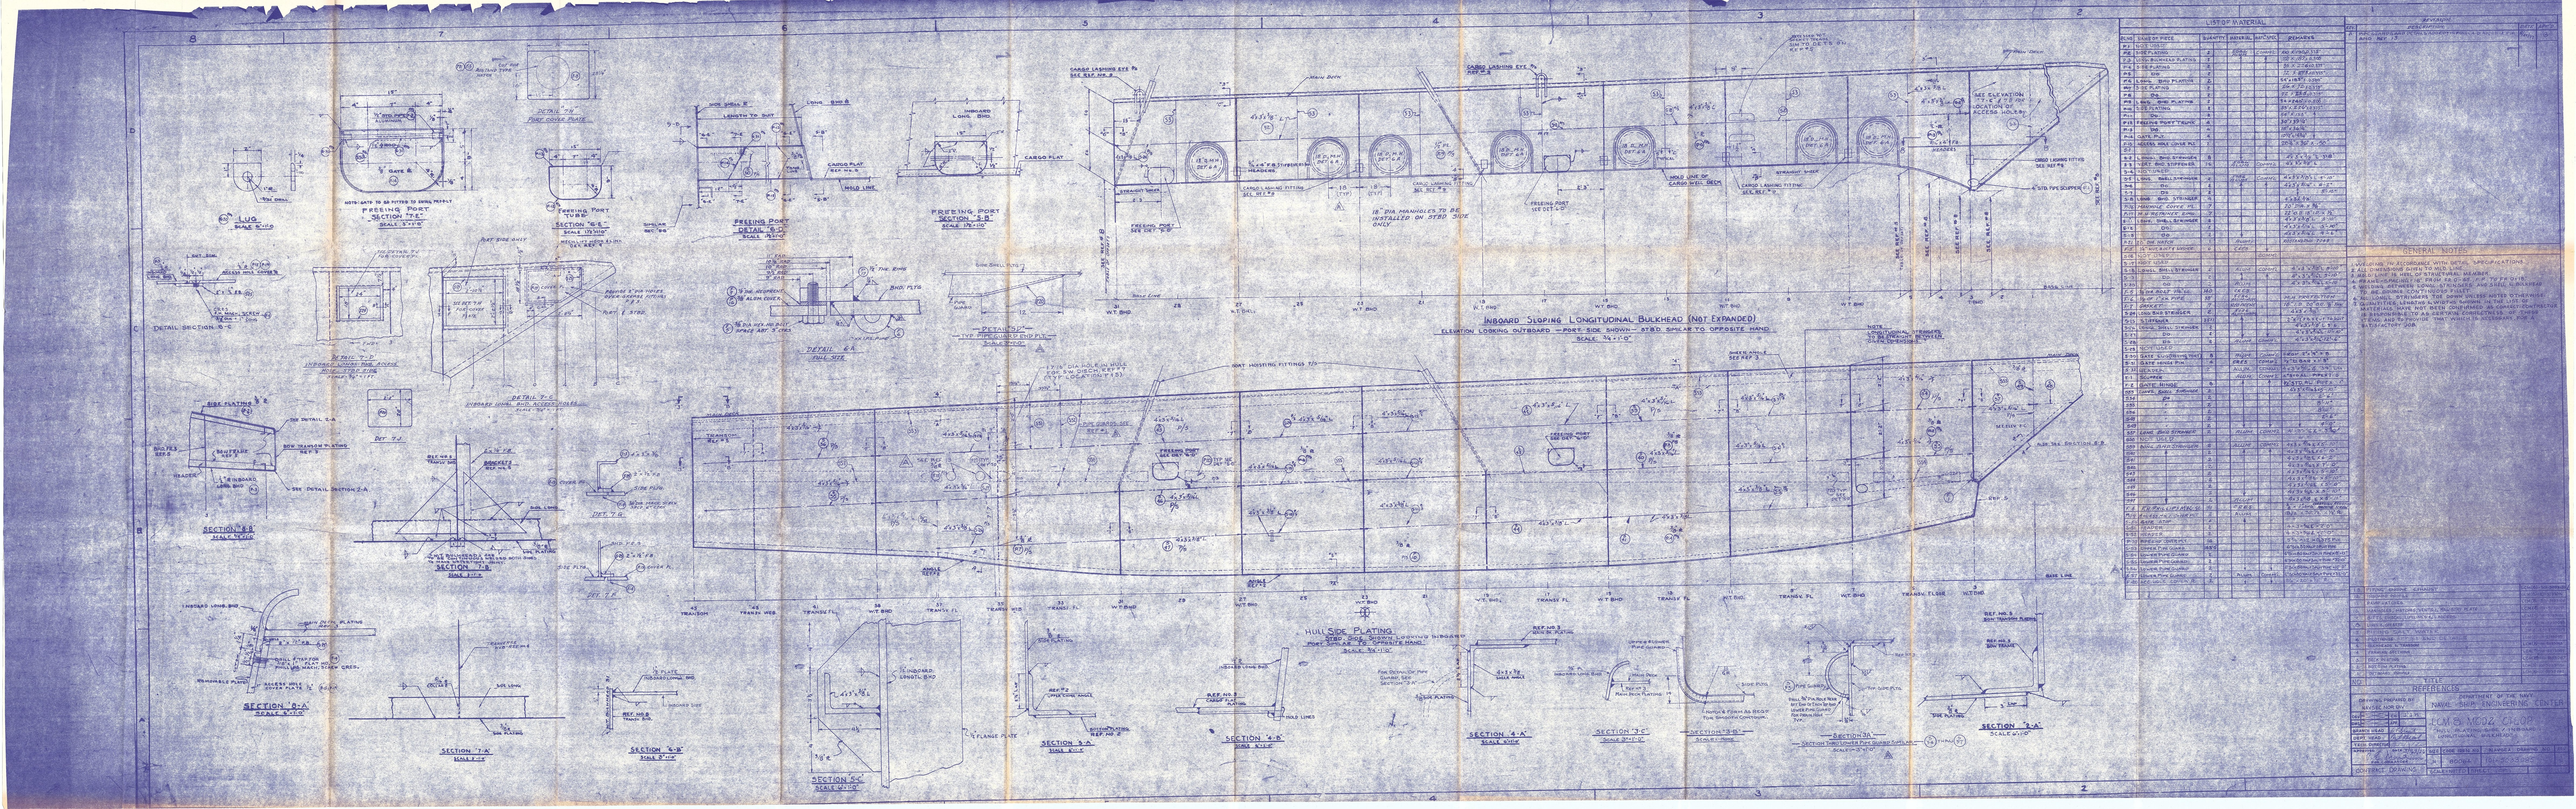
INBOARD SLOPING LONGITUDINAL BULKHEAD (NOT EXPANDED)
ELEVATION LOOKING OUTBOARD —PORT SIDE SHOWN— STBD SIMILAR TO OPPOSITE HAND
SCALE 3/8"=1'-0"
HULL SIDE PLATING
STBD SIDE SHOWN (PORT SIDE SIMILAR TO OPPOSITE HAND)
SCALE 3/8"=1'-0"
PREEING PORT
SECTION "E-E"
SCALE 3"=1'-0"
PREEING PORT
SECTION "F-F"
SCALE 1"=1'-0"
PREEING PORT
DETAIL "B-B"
SCALE 1"=1'-0"
PREEING PORT
SECTION "A-A"
SCALE 1"=1'-0"
DETAIL "D-D"
SCALE 1"=1'-0"
DETAIL "E-E"
SCALE 1"=1'-0"
DETAIL "F-F"
SCALE 1"=1'-0"
DETAIL "G-G"
SCALE 1"=1'-0"
DETAIL "H-H"
SCALE 1"=1'-0"
DETAIL "J-J"
SCALE 1"=1'-0"
DETAIL "K-K"
SCALE 1"=1'-0"
DETAIL "L-L"
SCALE 1"=1'-0"
DETAIL "M-M"
SCALE 1"=1'-0"
DETAIL "N-N"
SCALE 1"=1'-0"
DETAIL "P-P"
SCALE 1"=1'-0"
DETAIL "Q-Q"
SCALE 1"=1'-0"
DETAIL "R-R"
SCALE 1"=1'-0"
DETAIL "S-S"
SCALE 1"=1'-0"
DETAIL "T-T"
SCALE 1"=1'-0"
DETAIL "U-U"
SCALE 1"=1'-0"
DETAIL "V-V"
SCALE 1"=1'-0"
DETAIL "W-W"
SCALE 1"=1'-0"
DETAIL "X-X"
SCALE 1"=1'-0"
DETAIL "Y-Y"
SCALE 1"=1'-0"
DETAIL "Z-Z"
SCALE 1"=1'-0"
SECTION "B-B"
SCALE 1"=1'-0"
SECTION "C-C"
SCALE 1"=1'-0"
SECTION "D-D"
SCALE 1"=1'-0"
SECTION "E-E"
SCALE 1"=1'-0"
SECTION "F-F"
SCALE 1"=1'-0"
SECTION "G-G"
SCALE 1"=1'-0"
SECTION "H-H"
SCALE 1"=1'-0"
SECTION "J-J"
SCALE 1"=1'-0"
SECTION "K-K"
SCALE 1"=1'-0"
SECTION "L-L"
SCALE 1"=1'-0"
SECTION "M-M"
SCALE 1"=1'-0"
SECTION "N-N"
SCALE 1"=1'-0"
SECTION "P-P"
SCALE 1"=1'-0"
SECTION "Q-Q"
SCALE 1"=1'-0"
SECTION "R-R"
SCALE 1"=1'-0"
SECTION "S-S"
SCALE 1"=1'-0"
SECTION "T-T"
SCALE 1"=1'-0"
SECTION "U-U"
SCALE 1"=1'-0"
SECTION "V-V"
SCALE 1"=1'-0"
SECTION "W-W"
SCALE 1"=1'-0"
SECTION "X-X"
SCALE 1"=1'-0"
SECTION "Y-Y"
SCALE 1"=1'-0"
SECTION "Z-Z"
SCALE 1"=1'-0"
LIST OF MATERIAL
GENERAL NOTES
DEPARTMENT OF THE NAVY
NAVAL SHIP ENGINEERING CENTER
PREPARED BY
APPROVED BY
DRAWING NO.
SCALE
SHEET
SIZE
CONTRACT DRAWING
CONTRACT NO.