Surveyed

for John Killingsworth & James Hodge a piece or parcel of land on the North side of Pamlico River & West side of Bath Town Creek & near the mouth there of beginning at James Beard's corner tree, formerly Wm Clark's now Aaron Windley's corner at a pine stump at letter a. Running with said Windley's line N. 80 E. 160 po. to the head of a small creek or branch at letter b. thence with the said creek to the main creek at letter c. thence down the creek to another small creek at letter d. which is Vines' now Wm. L. Kennedy's line thence up the creek to Vine's corner now Kennedy's & Welsh's corner at letter e. thence N. 8½ E. 190 po. to the first station. Containing 495½ acres. the courses & distances from the corner b to the mouth of the creek c. are. S. 49 E. 31 po. S. 45 E. 16 po. S. 47 E. 20 po. N. 88 E. 20 po. S. 76 E. 28 po. S. 10 W. 4 po. S. 75 E. 18 po S. 85 E. 16 po. N. 85 E. 12 po. S. 78 E. 12 po. S. 19 W. 12 po. N. 76 E. 12 po. S. 82 E. 20 po. S. 42 E. 10 po. S. 5 E. 24 po. thence S. 62 E. 19 po. to the Creek. the boundaries f. b. c. h. g. containing 115½ Acres are laid off and allottee to Mr. Hodge

Surveyed January 18th and 20th A. D. 1840.
Daniel Windley & John Killingsworth Chain Bearers.

A copy.

William Clark. to. Moses Windley 19th Sept. 1797 } 305 Acres on the North side of Pamtico River & West side of Bath Town Creek Beginning at a small creek that parts him from John Nelson, Running up that small creek to a pine in the Savannah S. 80 W. 160 po. through the Savannah to another pine that parts him from the Glebe N. E. 36 d. 164 po. thence down to the Glebe Creek S. E 54 d. 160 po. then down the creek to the first station.

The above was granted for 375 Acres to James Bean 26th Sept. 1722. but he dying intestate and leaving no Representative, it was Escheated and subsequently granted to John Lovick in 1723.

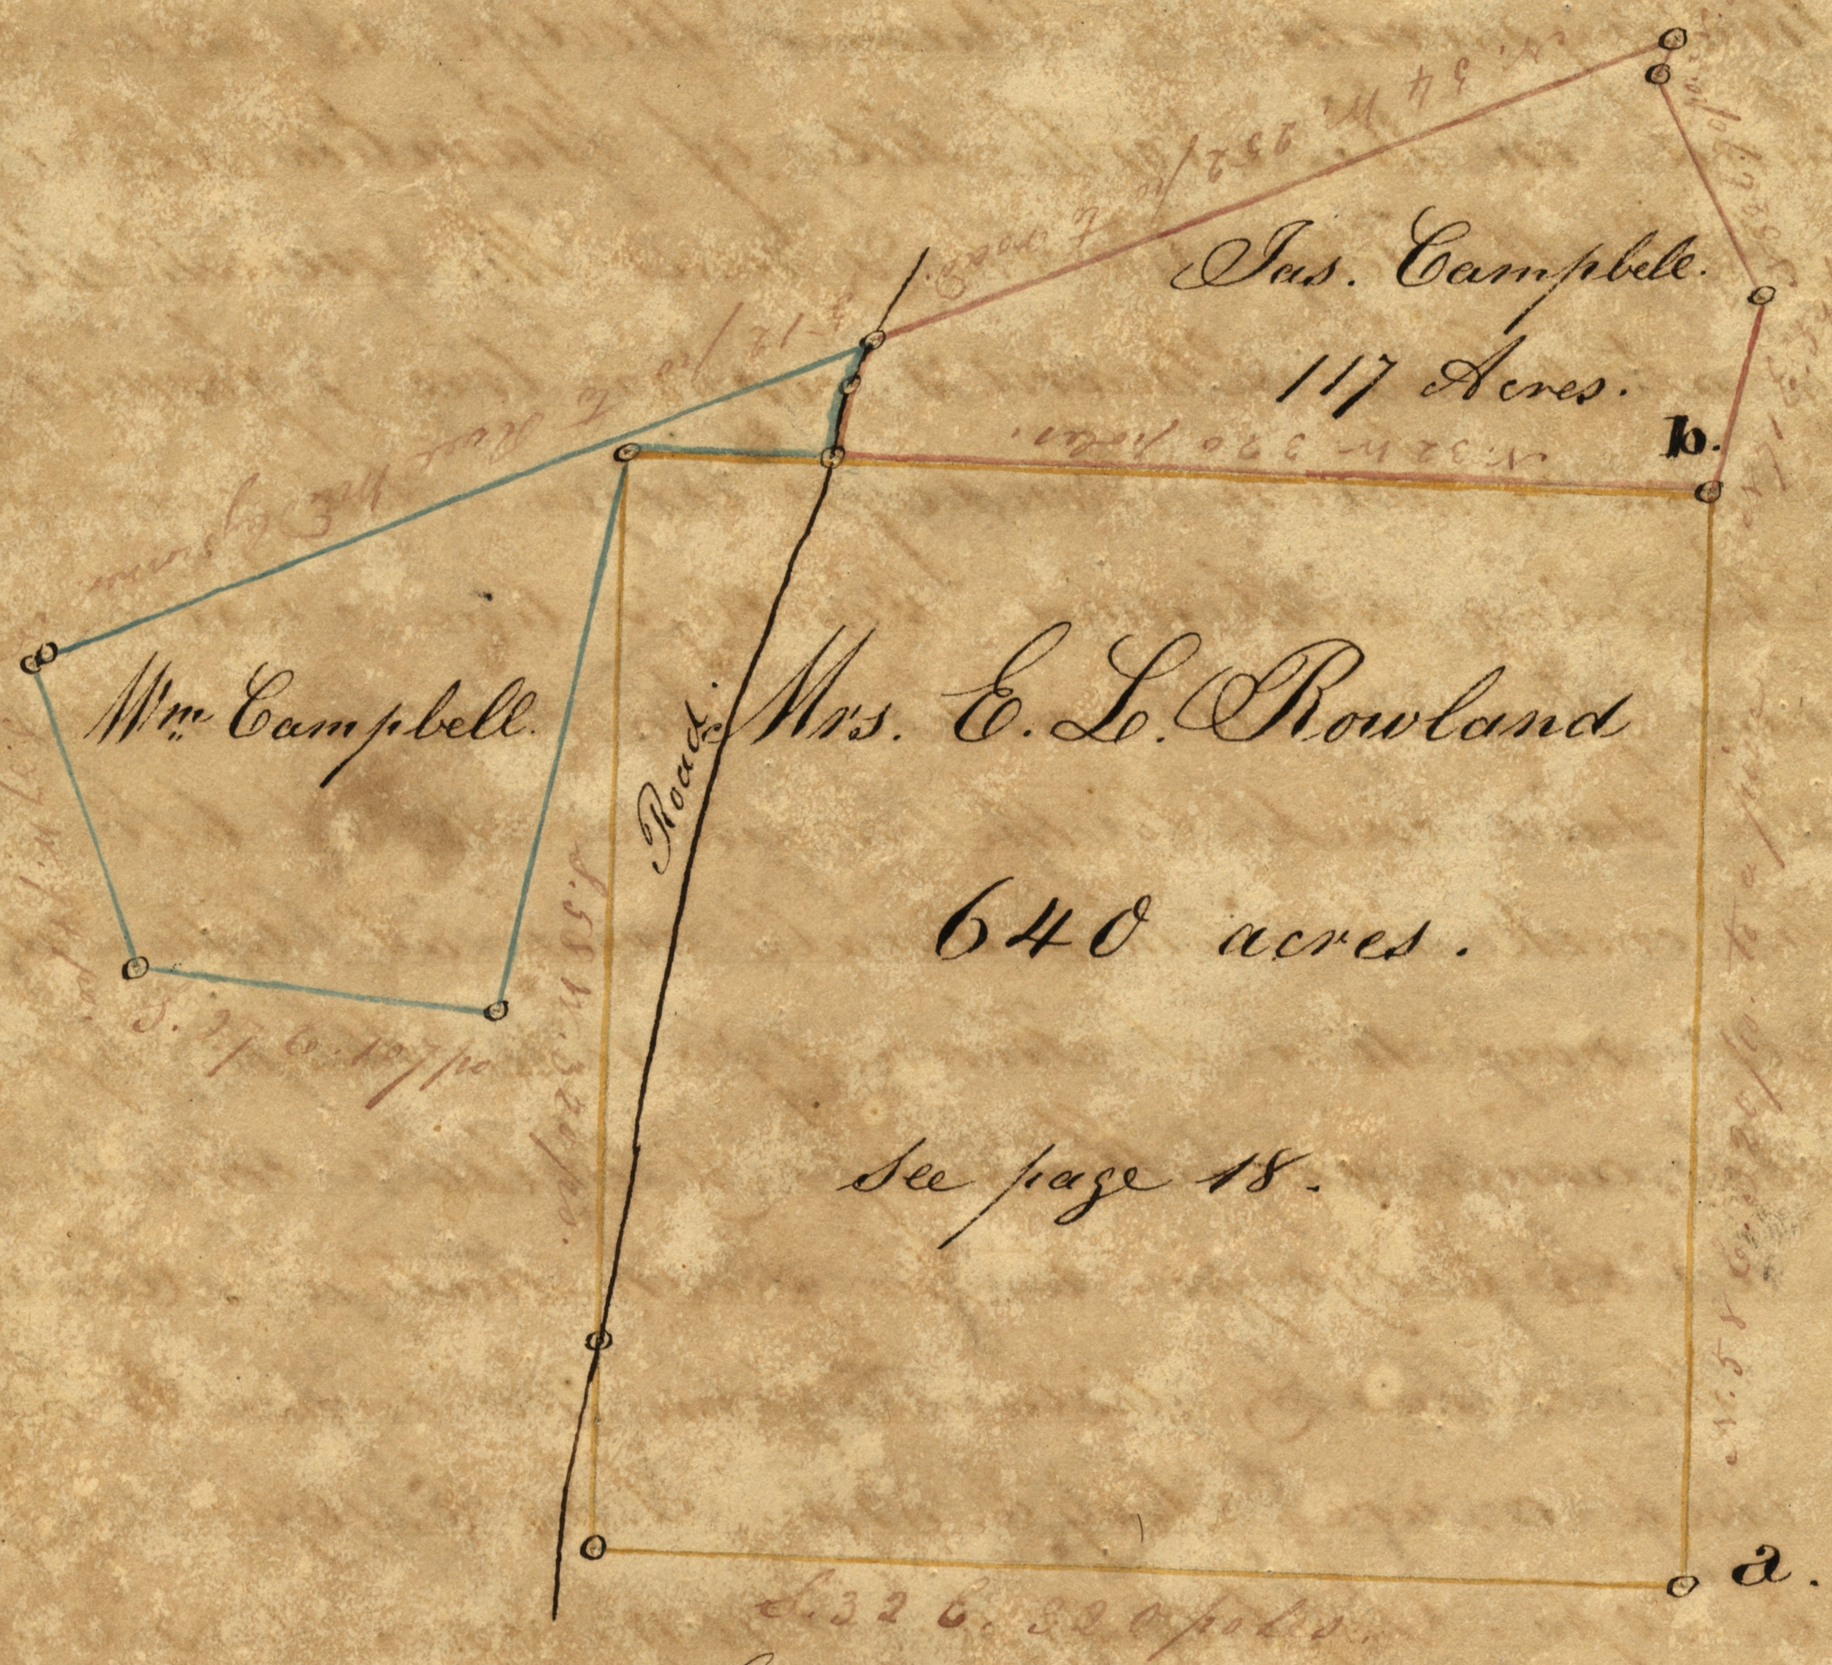

Surveyed
for Joseph B. Windley & Lorenzo D. Windley by virtue of a patent granted to Thomas Windley bearing date 30th Nov. 1819. a piece of land on the North side of Pamtico.