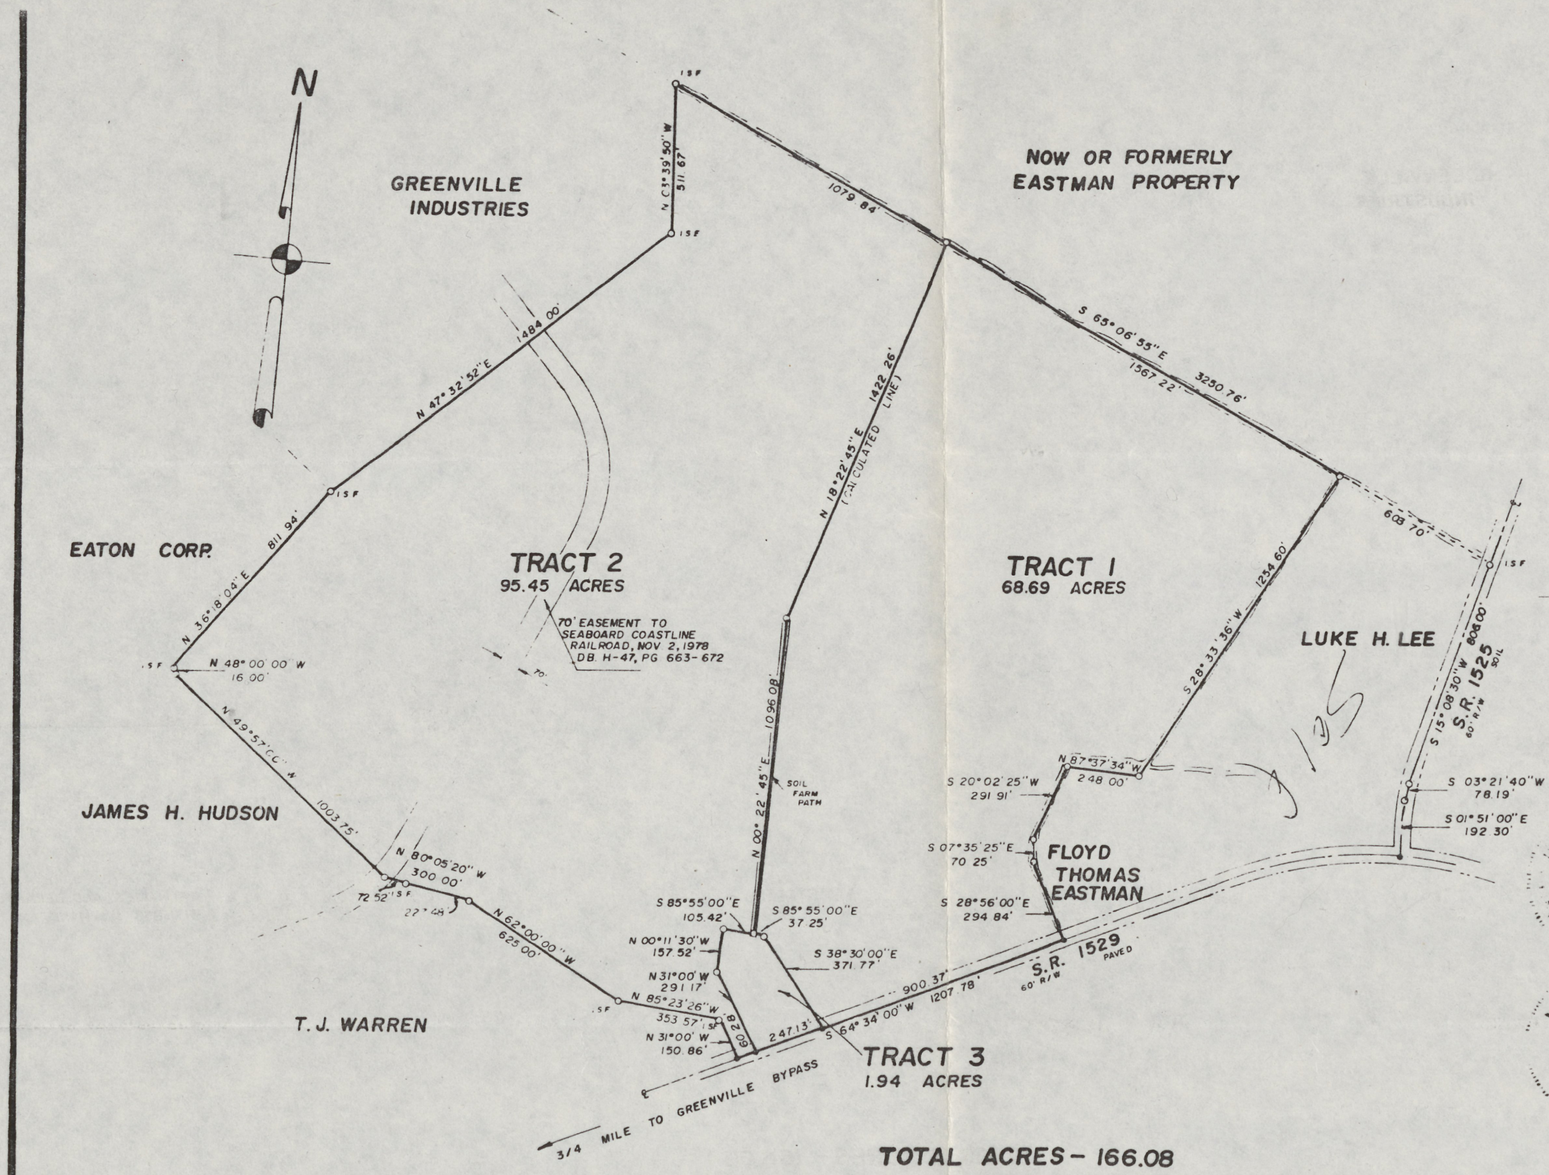

NOTE:
THIS MAP WAS DRAWN FROM A SURVEY DONE IN OCTOBER, 1977.

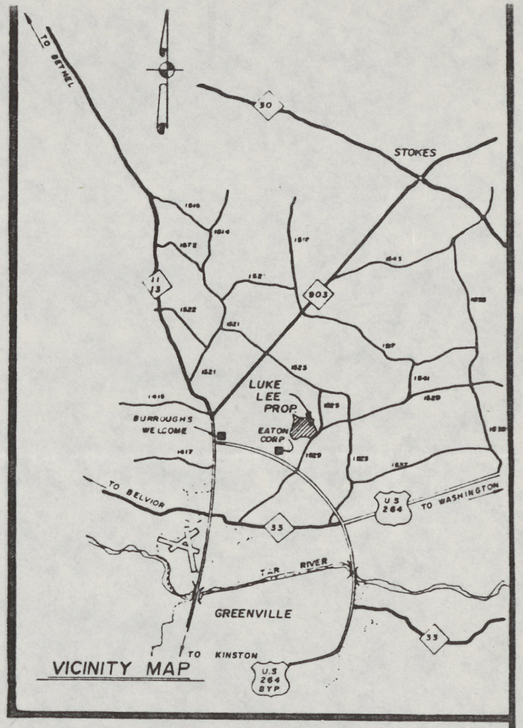

I, LINWOOD E. STOUD, DO HEREBY CERTIFY THAT UNDER MY DIRECTION AND SUPERVISION THIS MAP WAS DRAWN FROM AN ACTUAL FIELD LAND SURVEY OF A PART OF THE PROPERTY IN MAP BOOK 12, PAGE 46, OF THE PITT COUNTY REGISTRY. THAT THE ERROR OF CLOSURE AS CALCULATED BY LATITUDES AND DEPARTURES IS 1:10000. WITNESS MY HAND AND SEAL THIS 28th DAY OF OCTOBER, 1980 A.D.

Linwood E. Stroud
LINWOOD E. STROUD, L-1946

SWORN AND SUBSCRIBED BEFORE ME THIS 28th DAY OF OCTOBER, 1980 A.D.

Ken Smith
NOTARY PUBLIC

MY COMMISSION EXPIRES 10/31/84

SALES MAP

LUKE H. LEE PROPERTY

PACTOLUS TWP. PITT CO., N.C.

SALES DATE

SATURDAY, NOVEMBER 8, 1980 — 11:00 A.M.

triangle engineering and surveying
301 s. evans street
greenville, n.c. ph. 752-0308

752-4295
phone: 756-7417