


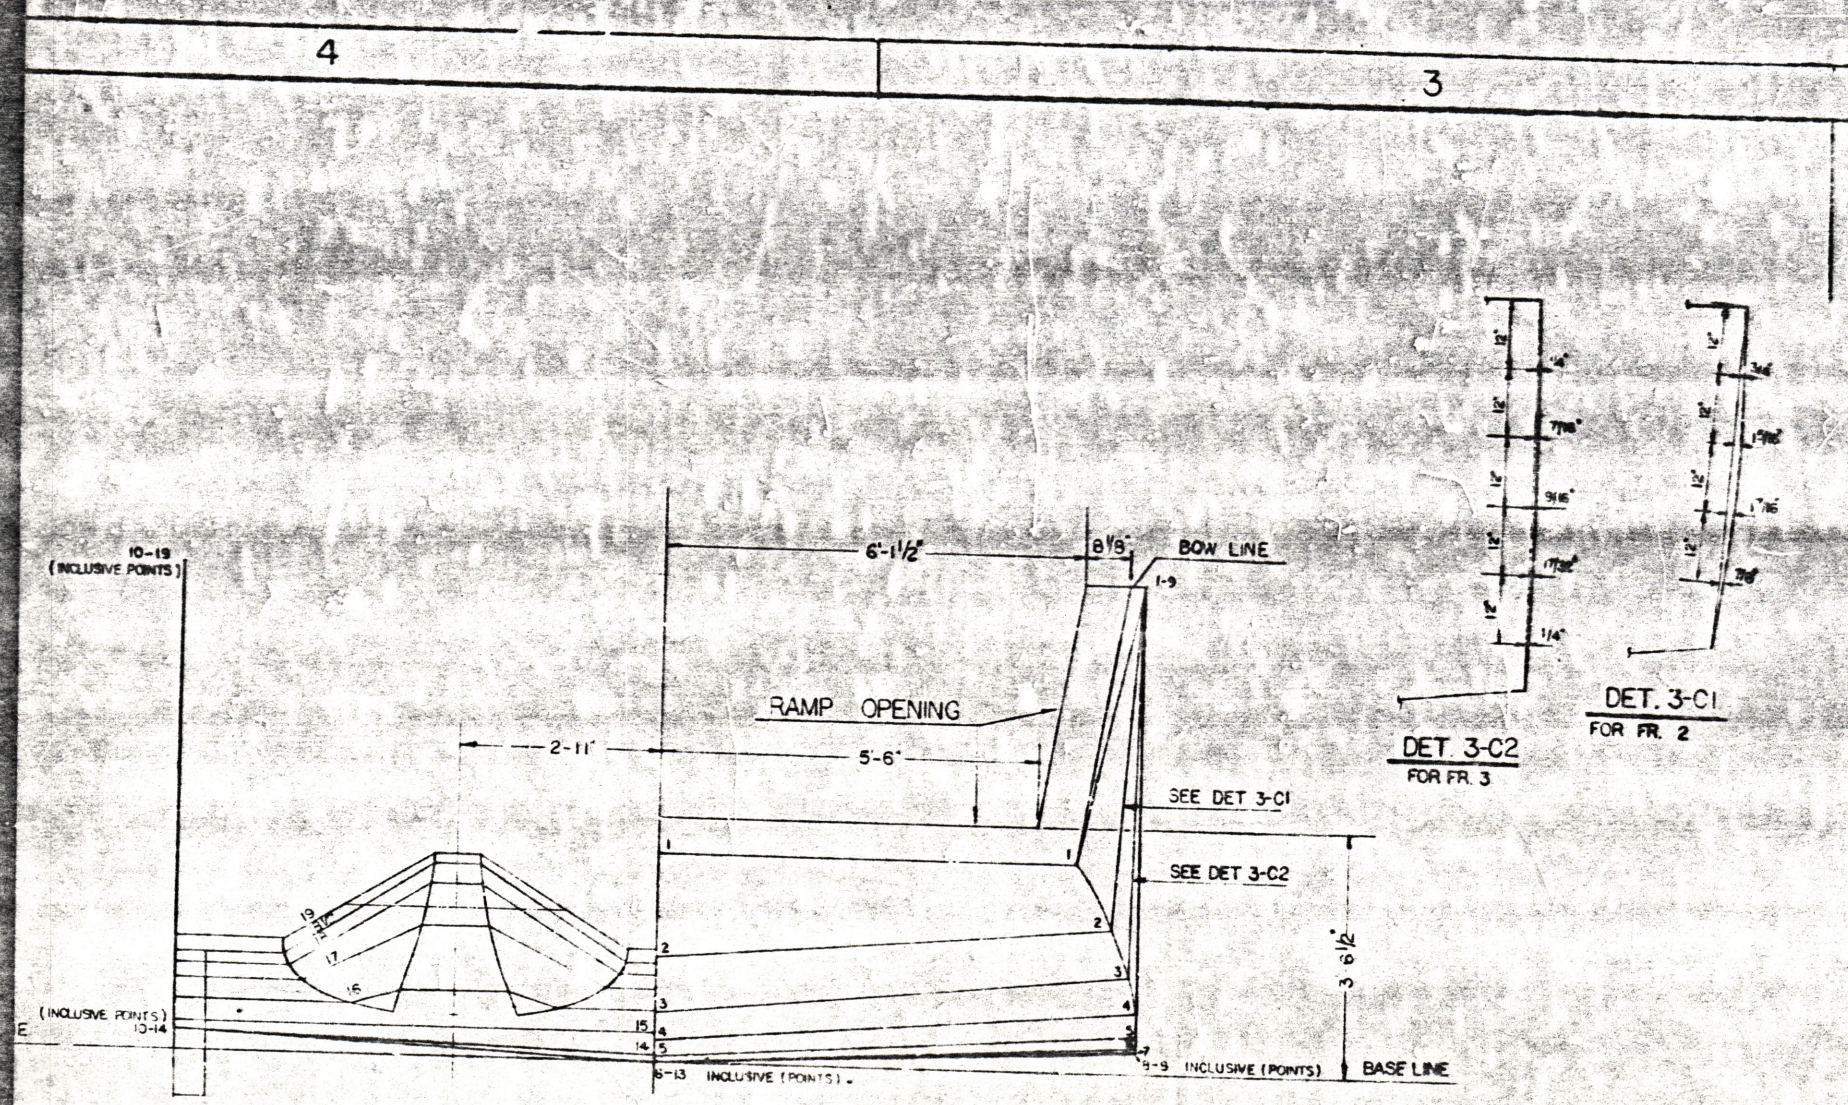

BODY PLAN
FOR LINED PREG. REFER TO
DWG NO 114 5033173

TABLE OF OFFSETS


		HEIGHTS ABOVE BASE LINE																			
STATION (FRS)		1	2	3	4	5	6	7	8	9	10	11	12	13	14	15	16	17	18	18 1/2	1
KEEL	3-0-3	1-8-3	0-8-6	0-3-6	0-1-1	0-0-0			STRAIGHT LINE				0-0-0	0-1-3	0-5-1*	0-9-0	1-0-6	1-3-2*	1-5-1*	1-7-1	
CHINE	3-0-3	2-1-0	1-4-7	0-10-5	0-6-5	0-4-4	0-3-7	0-3-6		STRAIGHT LINE				0-3-6	0-5-1*	0-9-0	1-0-6*	1-3-2*	1-5-1*	1-7-1	
MAIN DECK (SHEER)	7-0-5									STRAIGHT LINE											7-0-5
		HALF BREADTHS																			
CHINE	6-1-0	6-7-2	6-10-5	7-0-0						STRAIGHT LINE											7-0-0
MAIN DECK (SHEER)	7-0-0									STRAIGHT LINE											7-0-0
LOCAL END AT BOTTOM	5-4-7	5-2-5	5-1-0	5-1-4						STRAIGHT LINE				6-1-4							7-0-0

801-5033168

REVISIONS				DATE		BY	
REV	ZONE	DESCRIPTION		DATE	BY	DATE	BY
A	8-A 8-B 8-C 9-A 9-B	ADDED TUNNEL FAIRING, NOTE AND 2'-2 1/2" DIMENSION					
B	8-C 9-B 9-C	ADDED NEW NOZZLE AND INBD SKEG DELETED TUNNEL FAIRING, NOTE AND 2'-2 1/2" DIMENSION.		9/11/77			


10			
9			
8			
7			
6			
5			
4			
3			
2			
1	5-ESS		
NO	TITLE	25	114 5033173
		MMG	NAVSEA
		DWG NO	DWG NO
REFERENCE			
DRAWING PREPARED BY		DEPARTMENT OF THE NAVY	
NAVSECONORDIV		NAVAL SEA SYSTEMS COMMAND	
DRAWN BY		WASHINGTON, D.C.	
CHECKED BY		LANDING CRAFT MECHANIZED LCM(8)-HP1	
LINES AND OFFSETS			
DATE	DATE	SIZE	CODE IDENT NO
8/1/77	8/1/77	H	53711
SCALE	3/4" = 1'-0"	801-5033168	REV B
CONTRACT DRAWING			SHEET 1 OF 1

THIS DRAWING DEVELOPED FROM LCM(8)HP1.
DRAWINGS SUPPLIED BY MARINETTE MARINE CO
CONTRACT N 0024-75-C-2090.

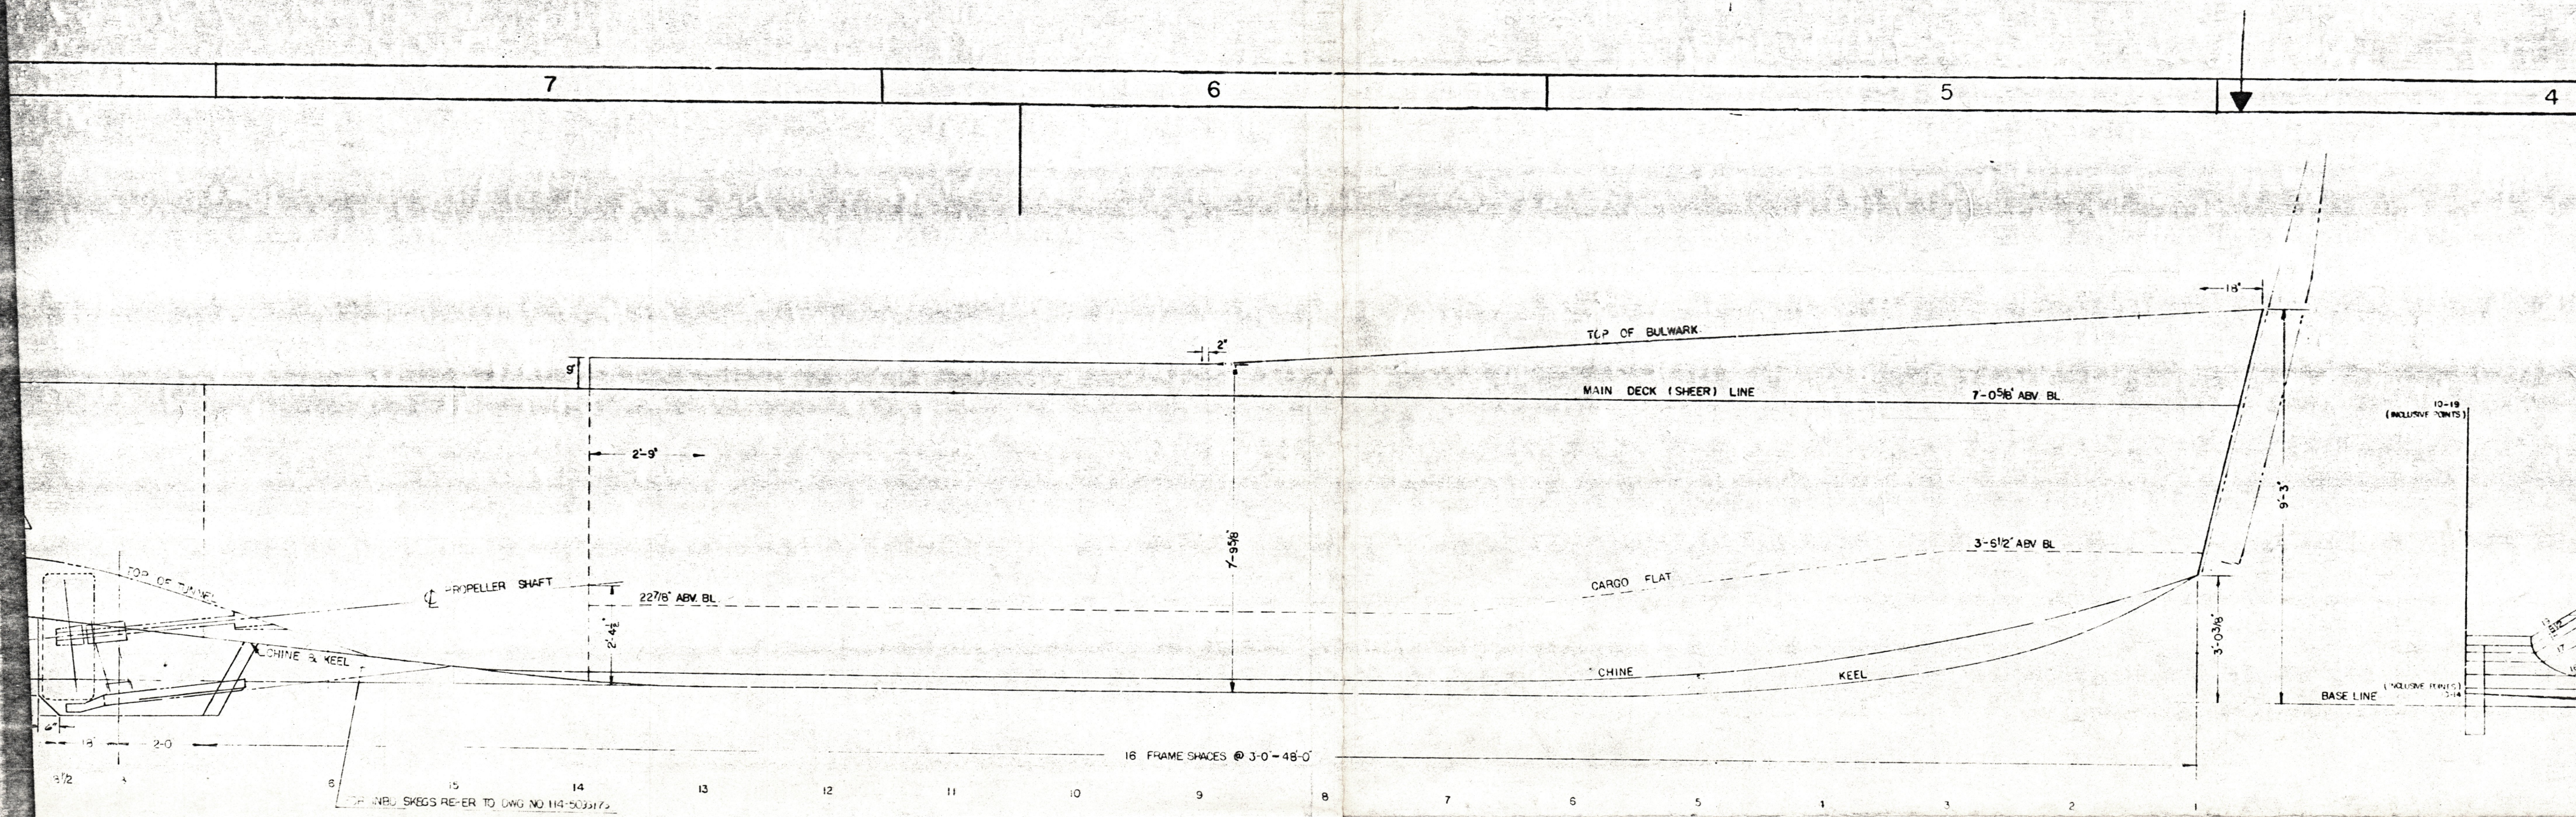

10-18
(EXCLUSIVE TUNNEL)

10-18
(EXCLUSIVE TUNNEL)

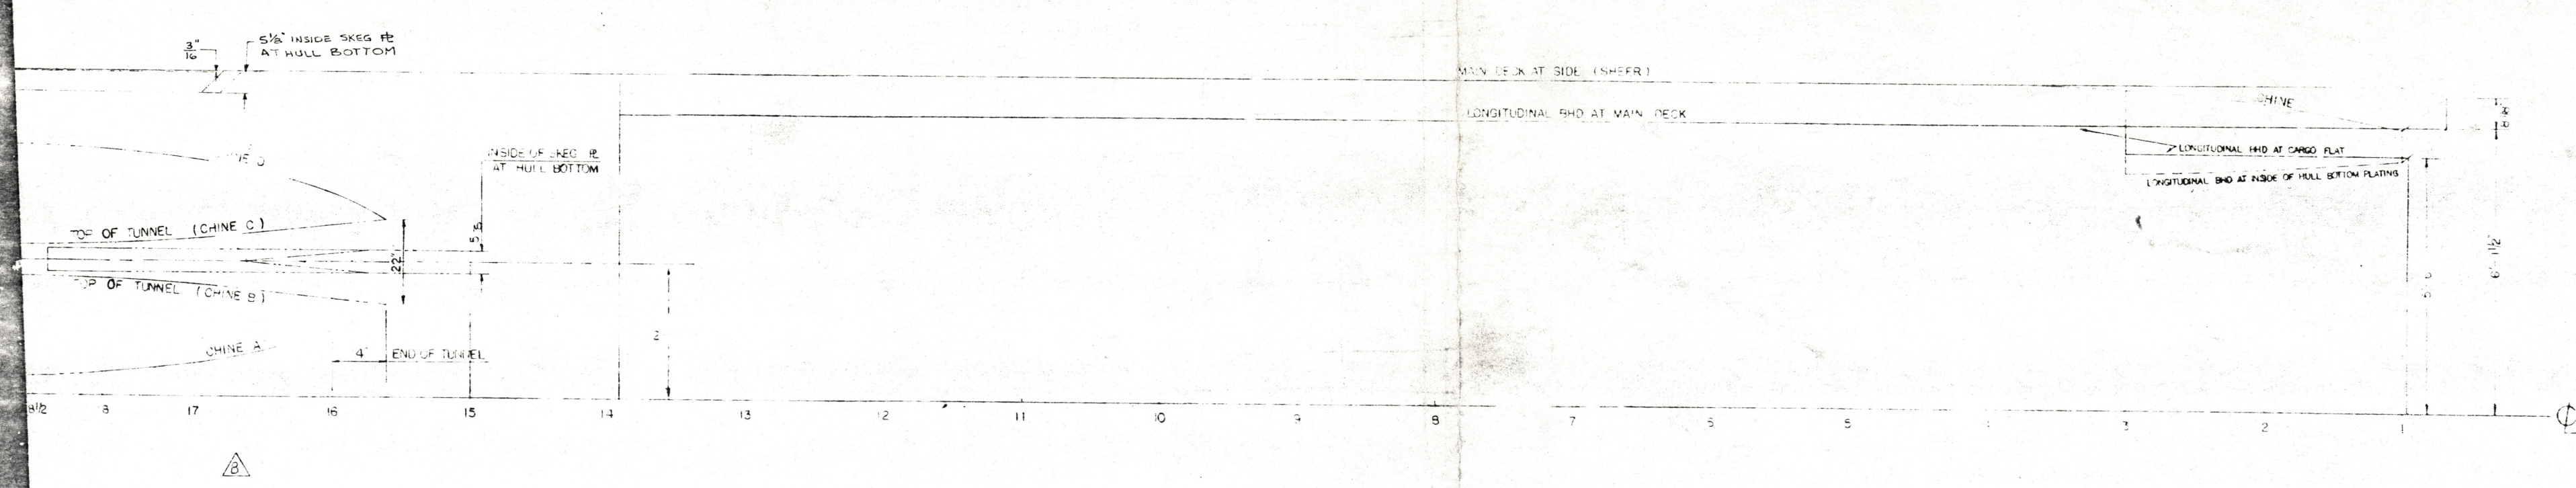

STATION (FRS)	1	2
KEEL	3-0-3	1-6
CHINE	3-0-3	2-1
MAIN DECK (SHEER)	7-0-5	-
CHINE	6-1-0	6-7
MAIN DECK (SHEER)	7-0-0	-
LONGIT. BMD AT BOTTOM	5-4-7	5-2

801-50331C8

