
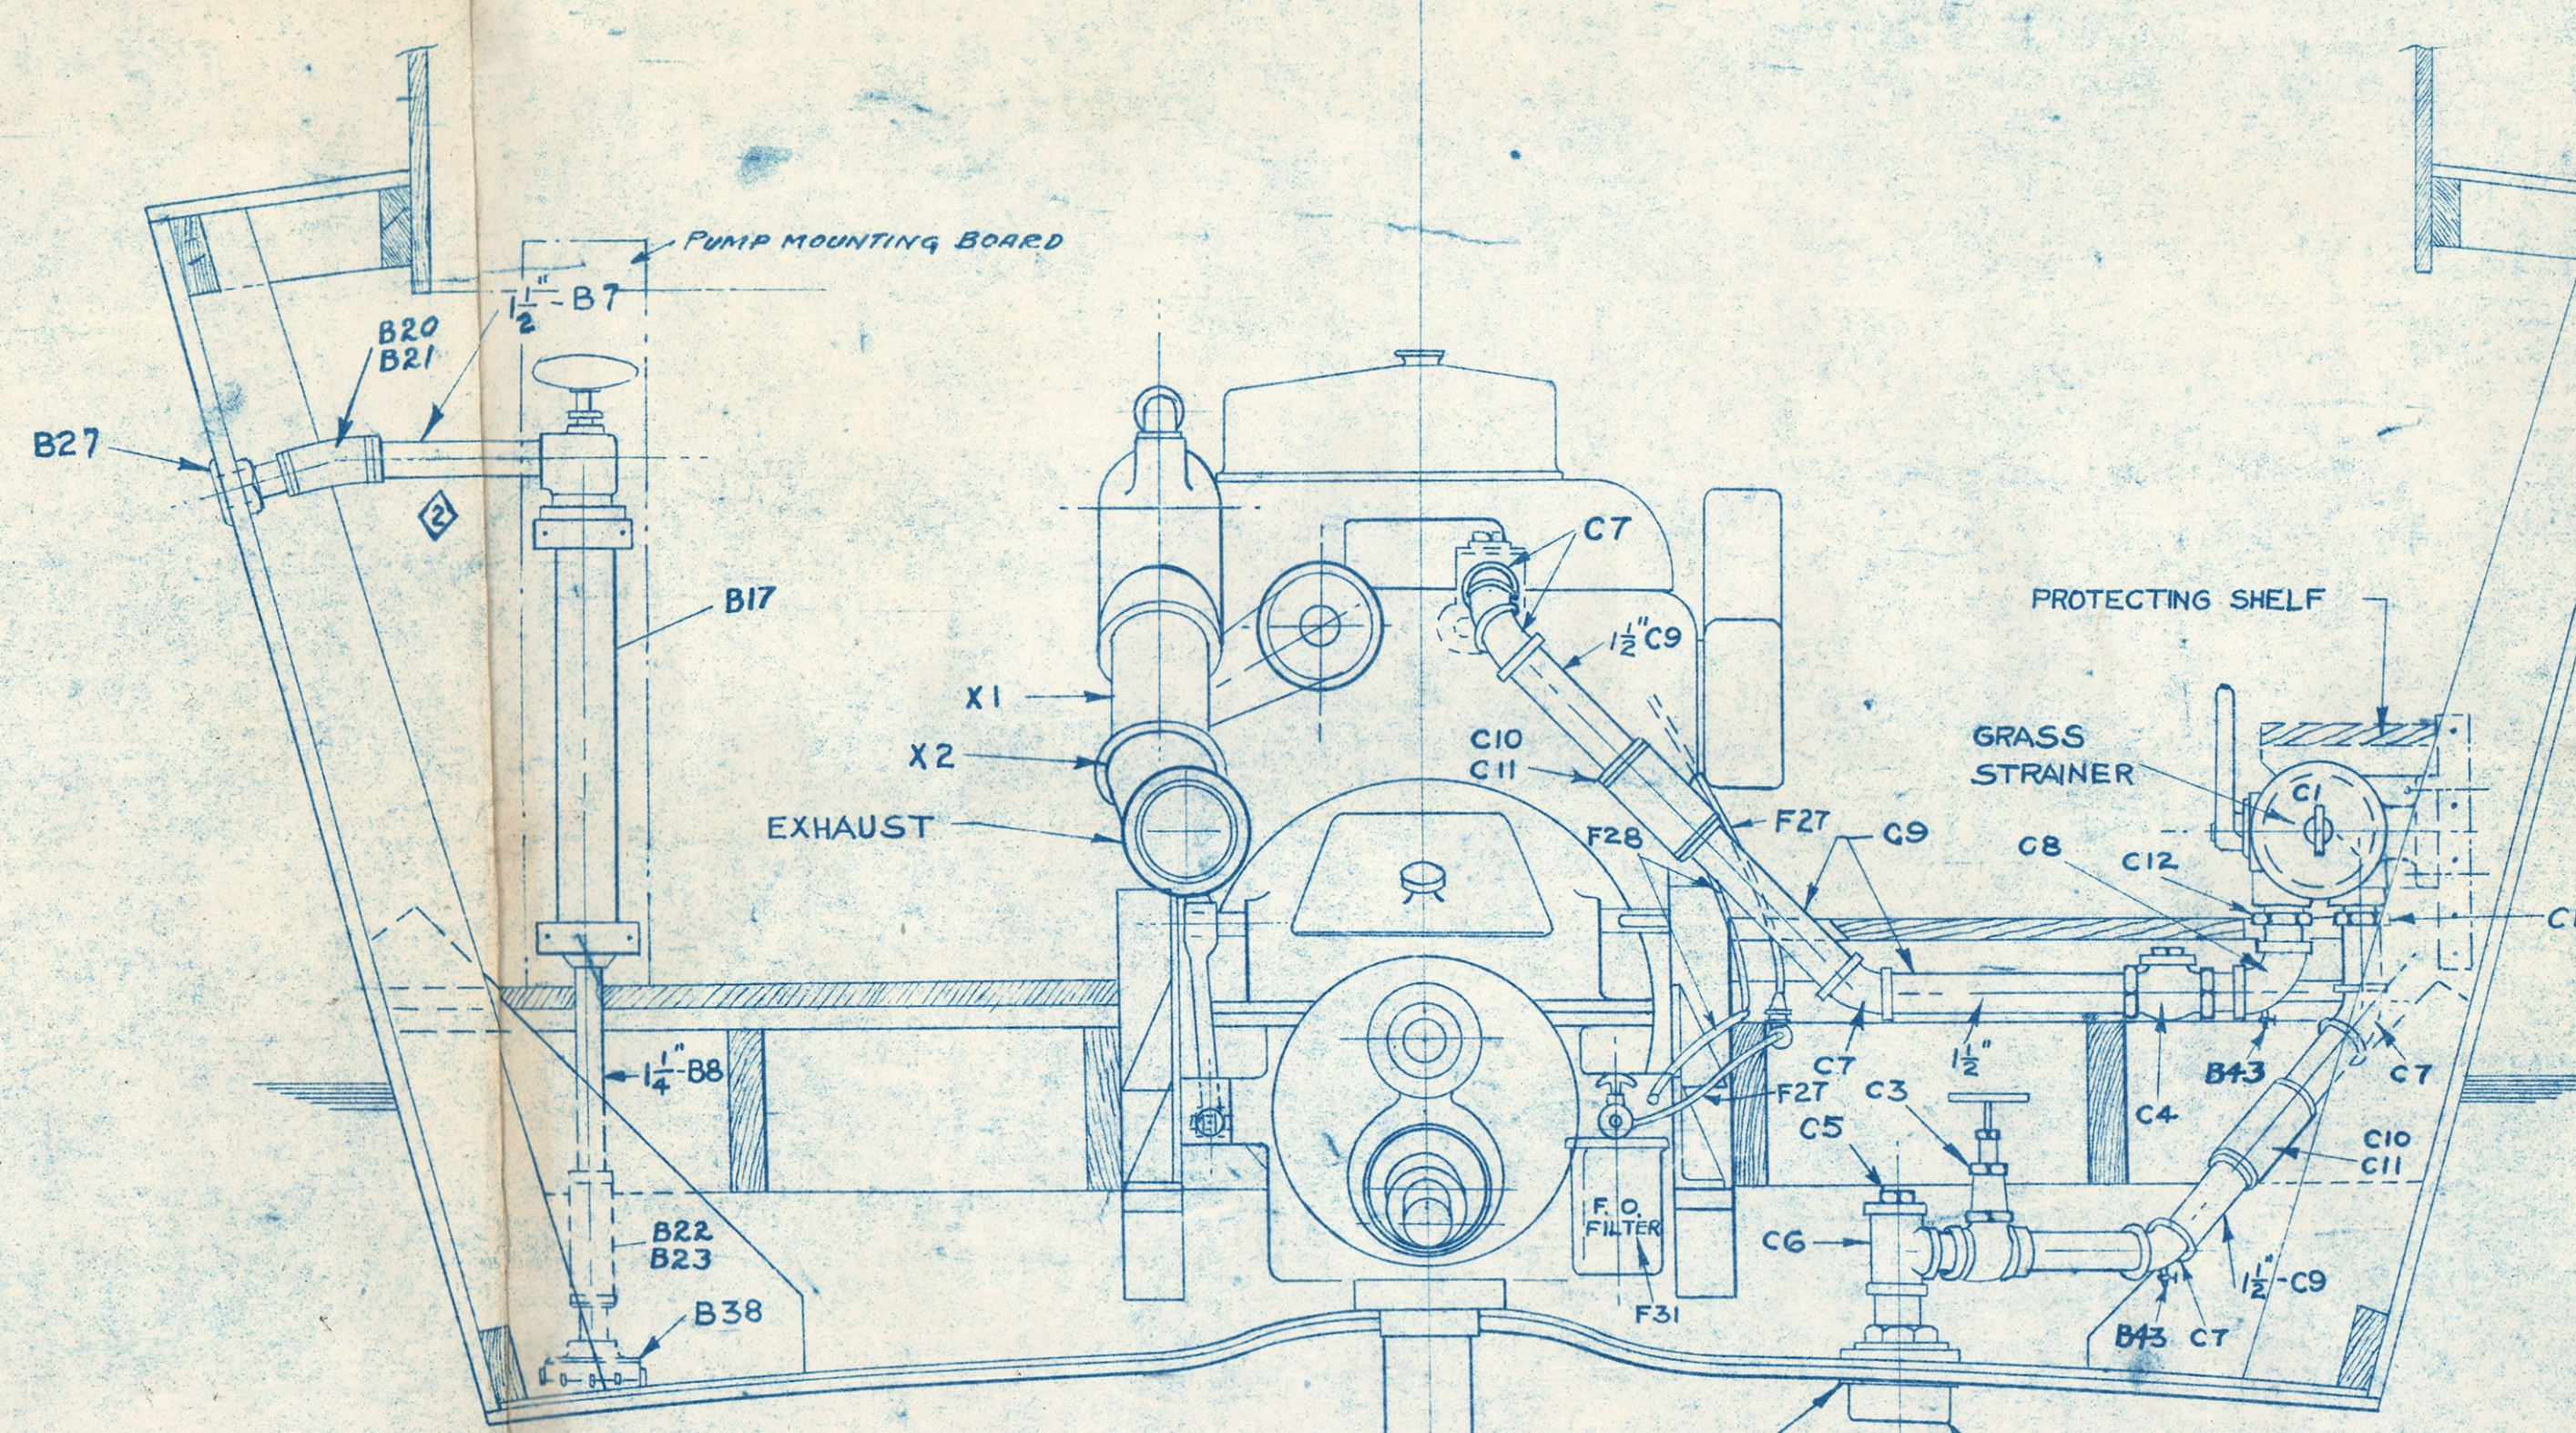
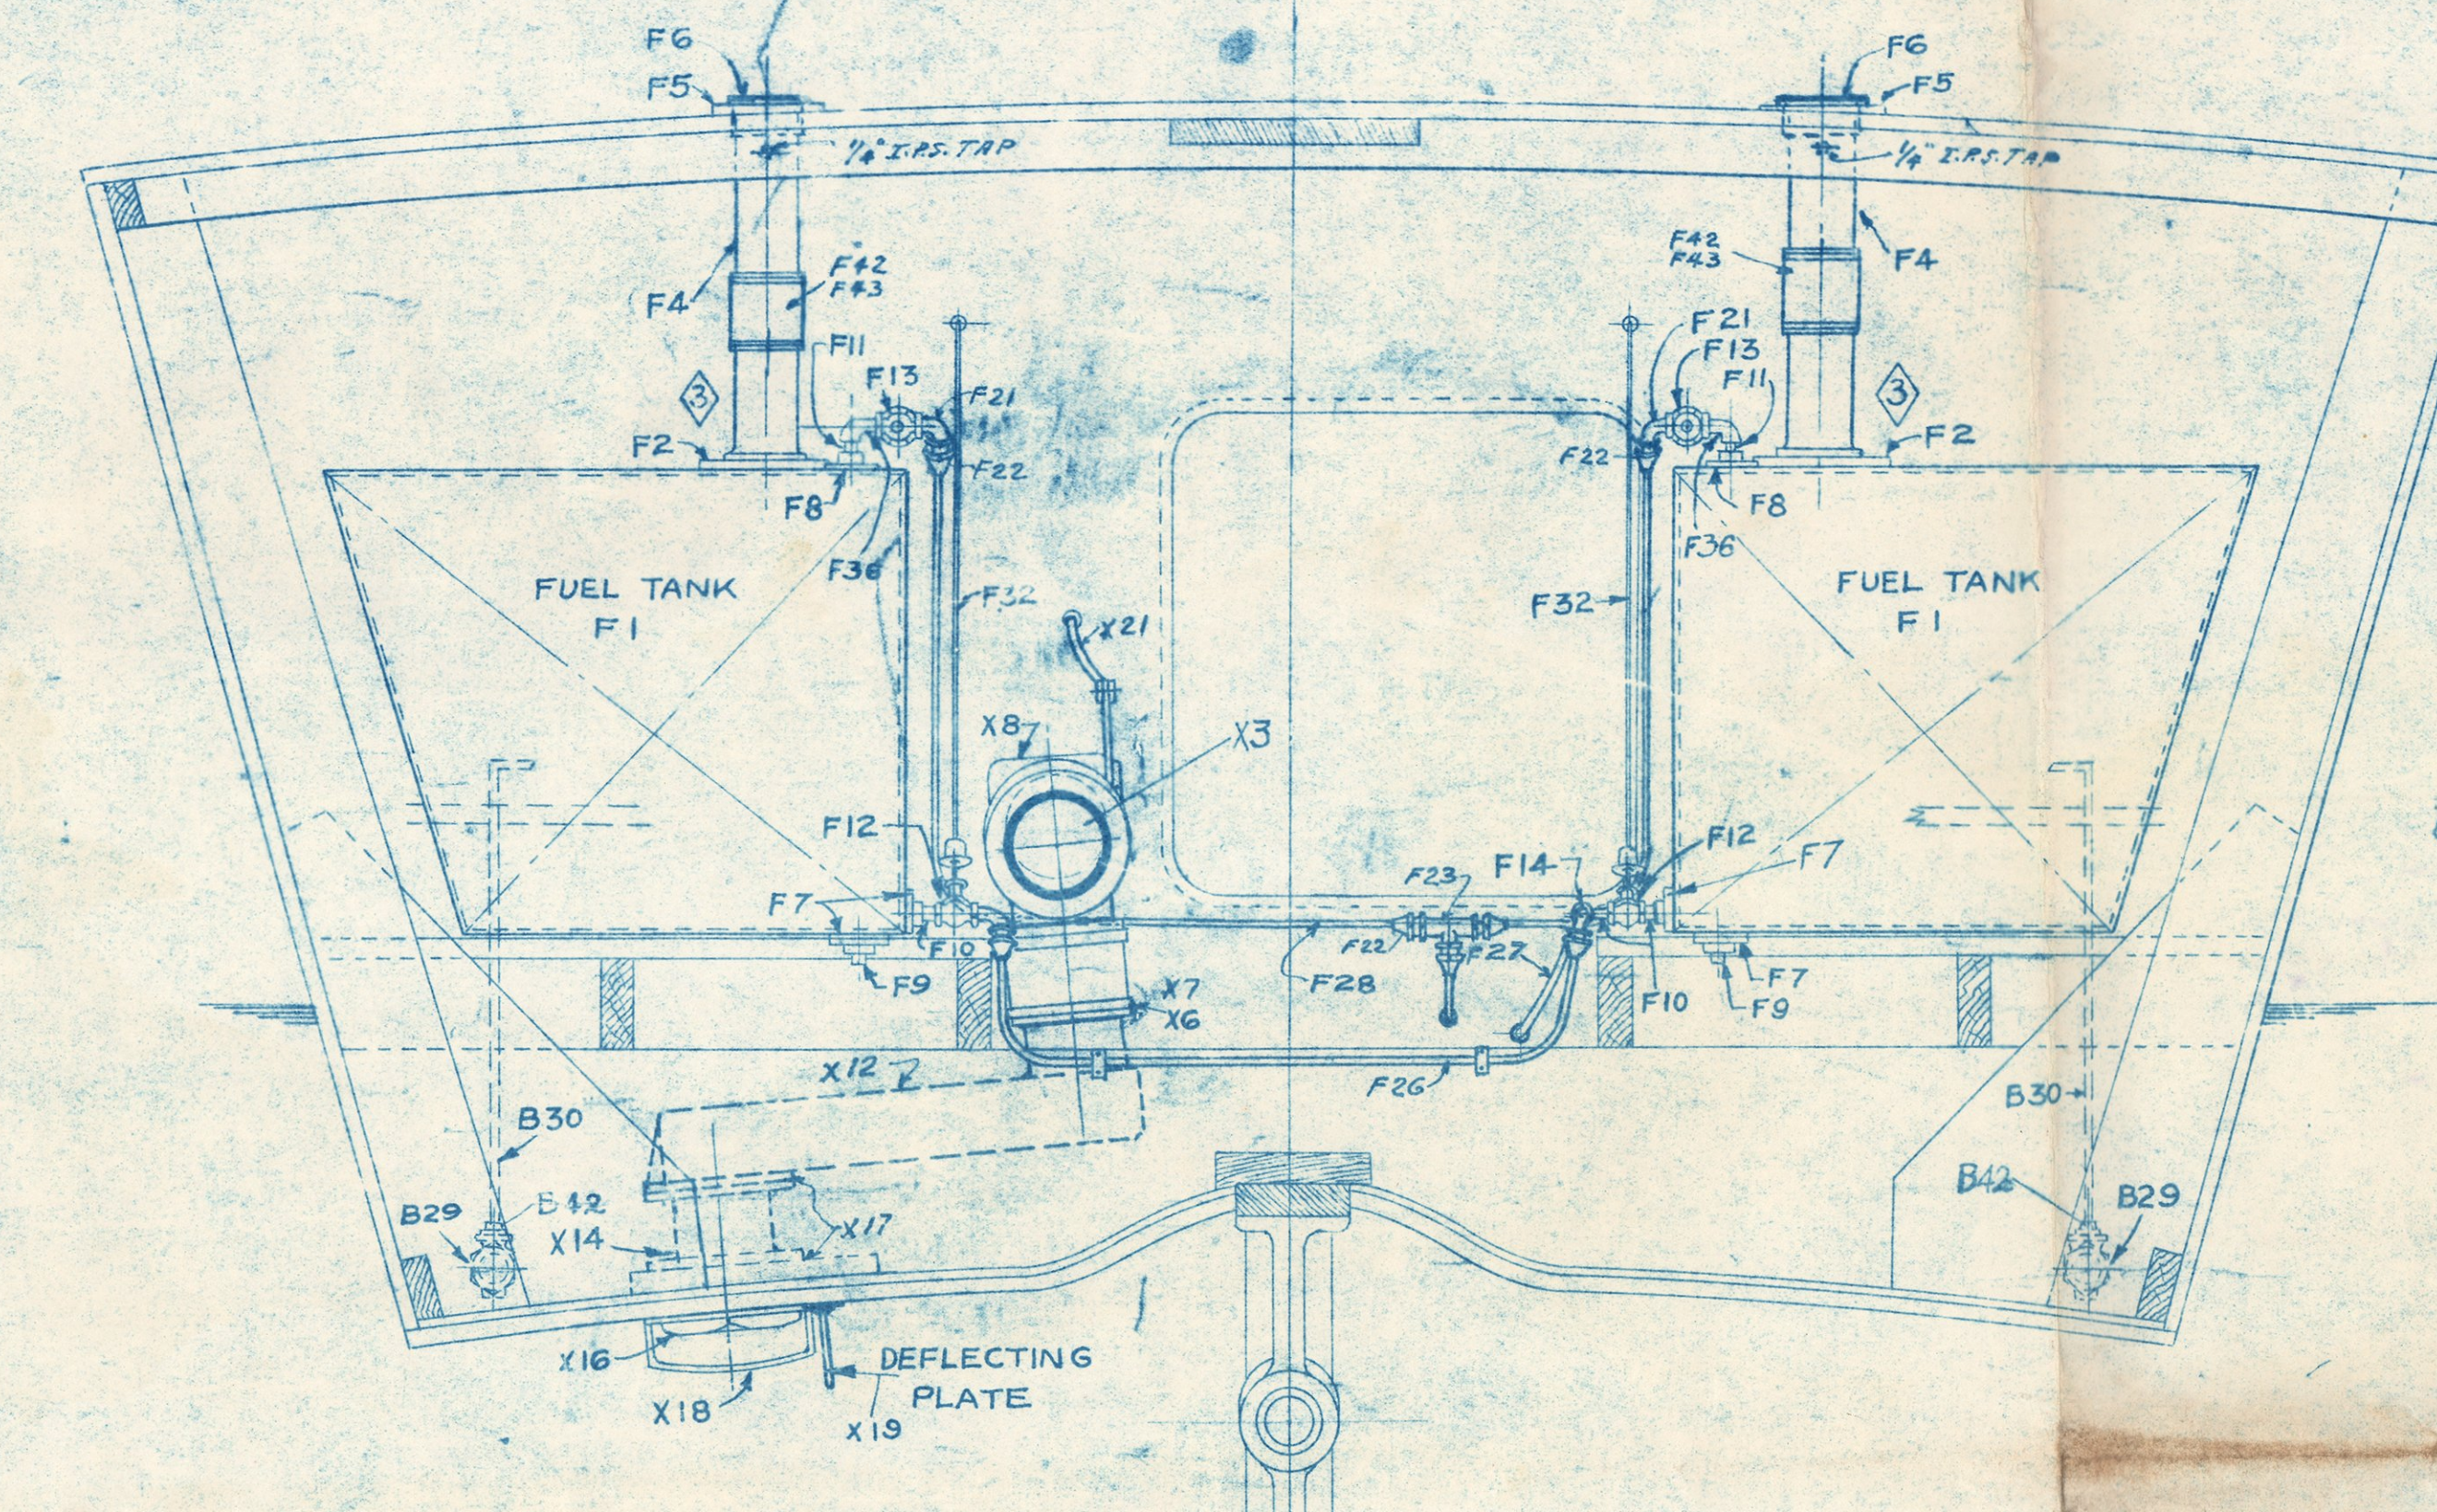
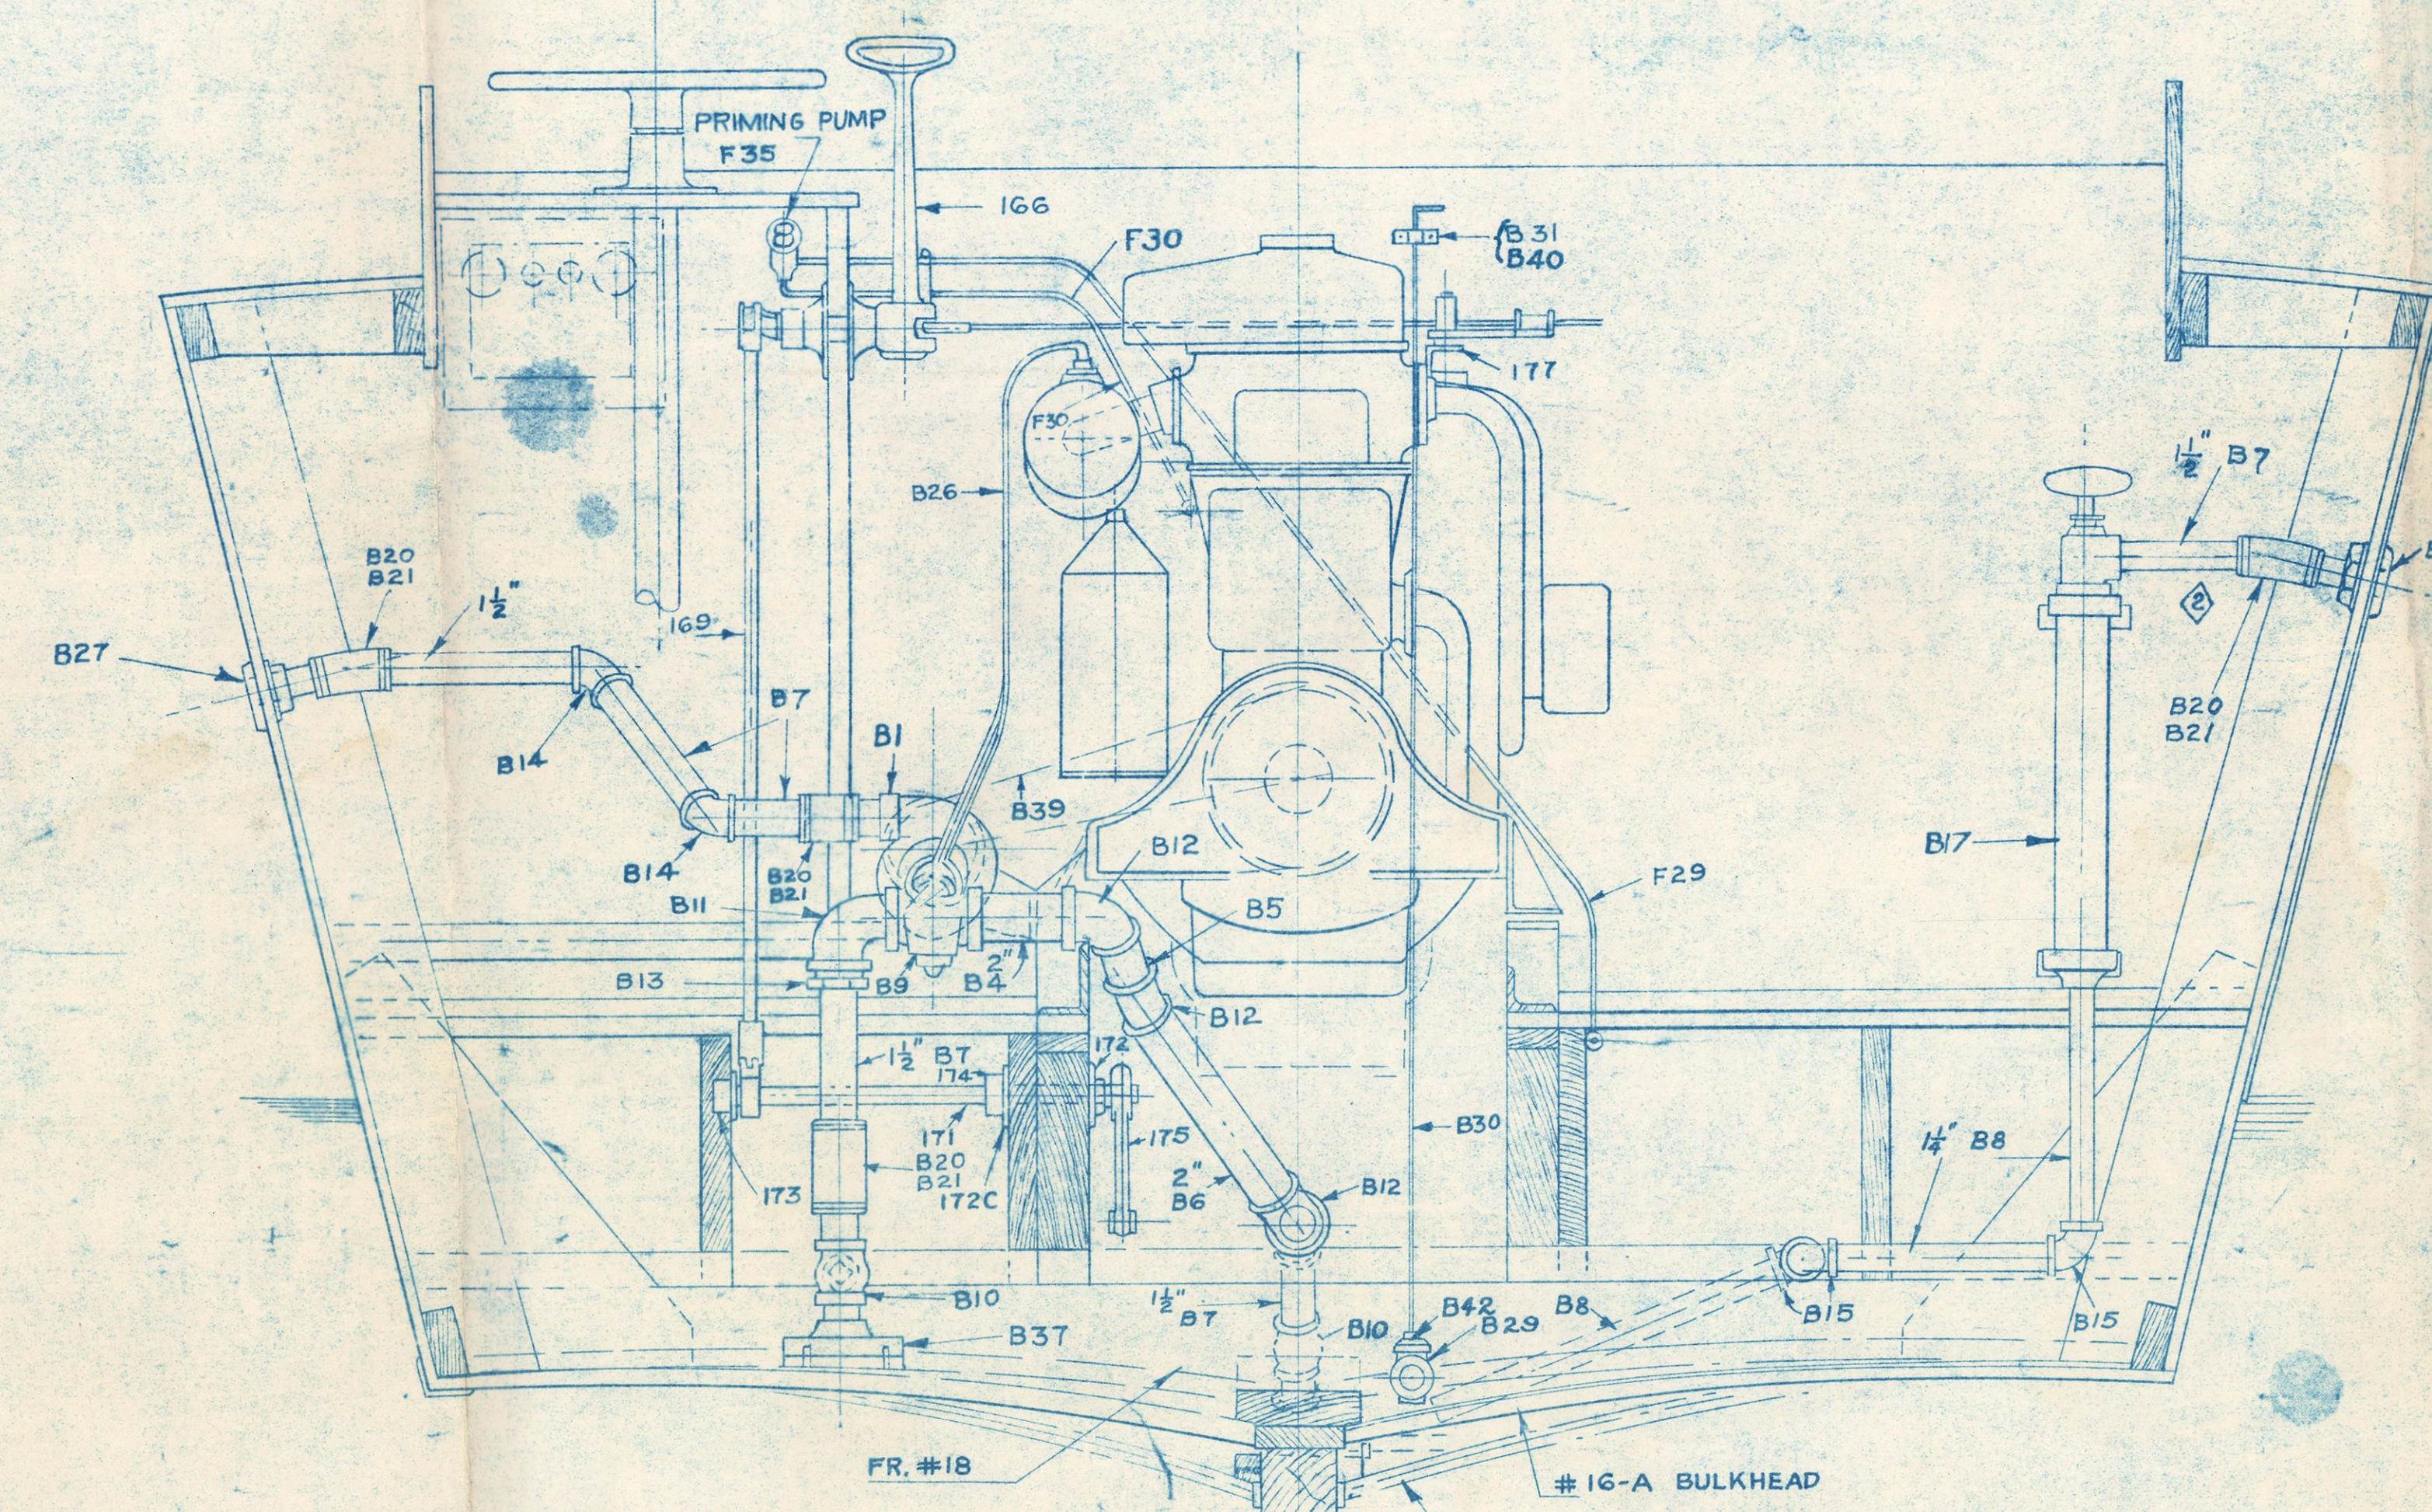


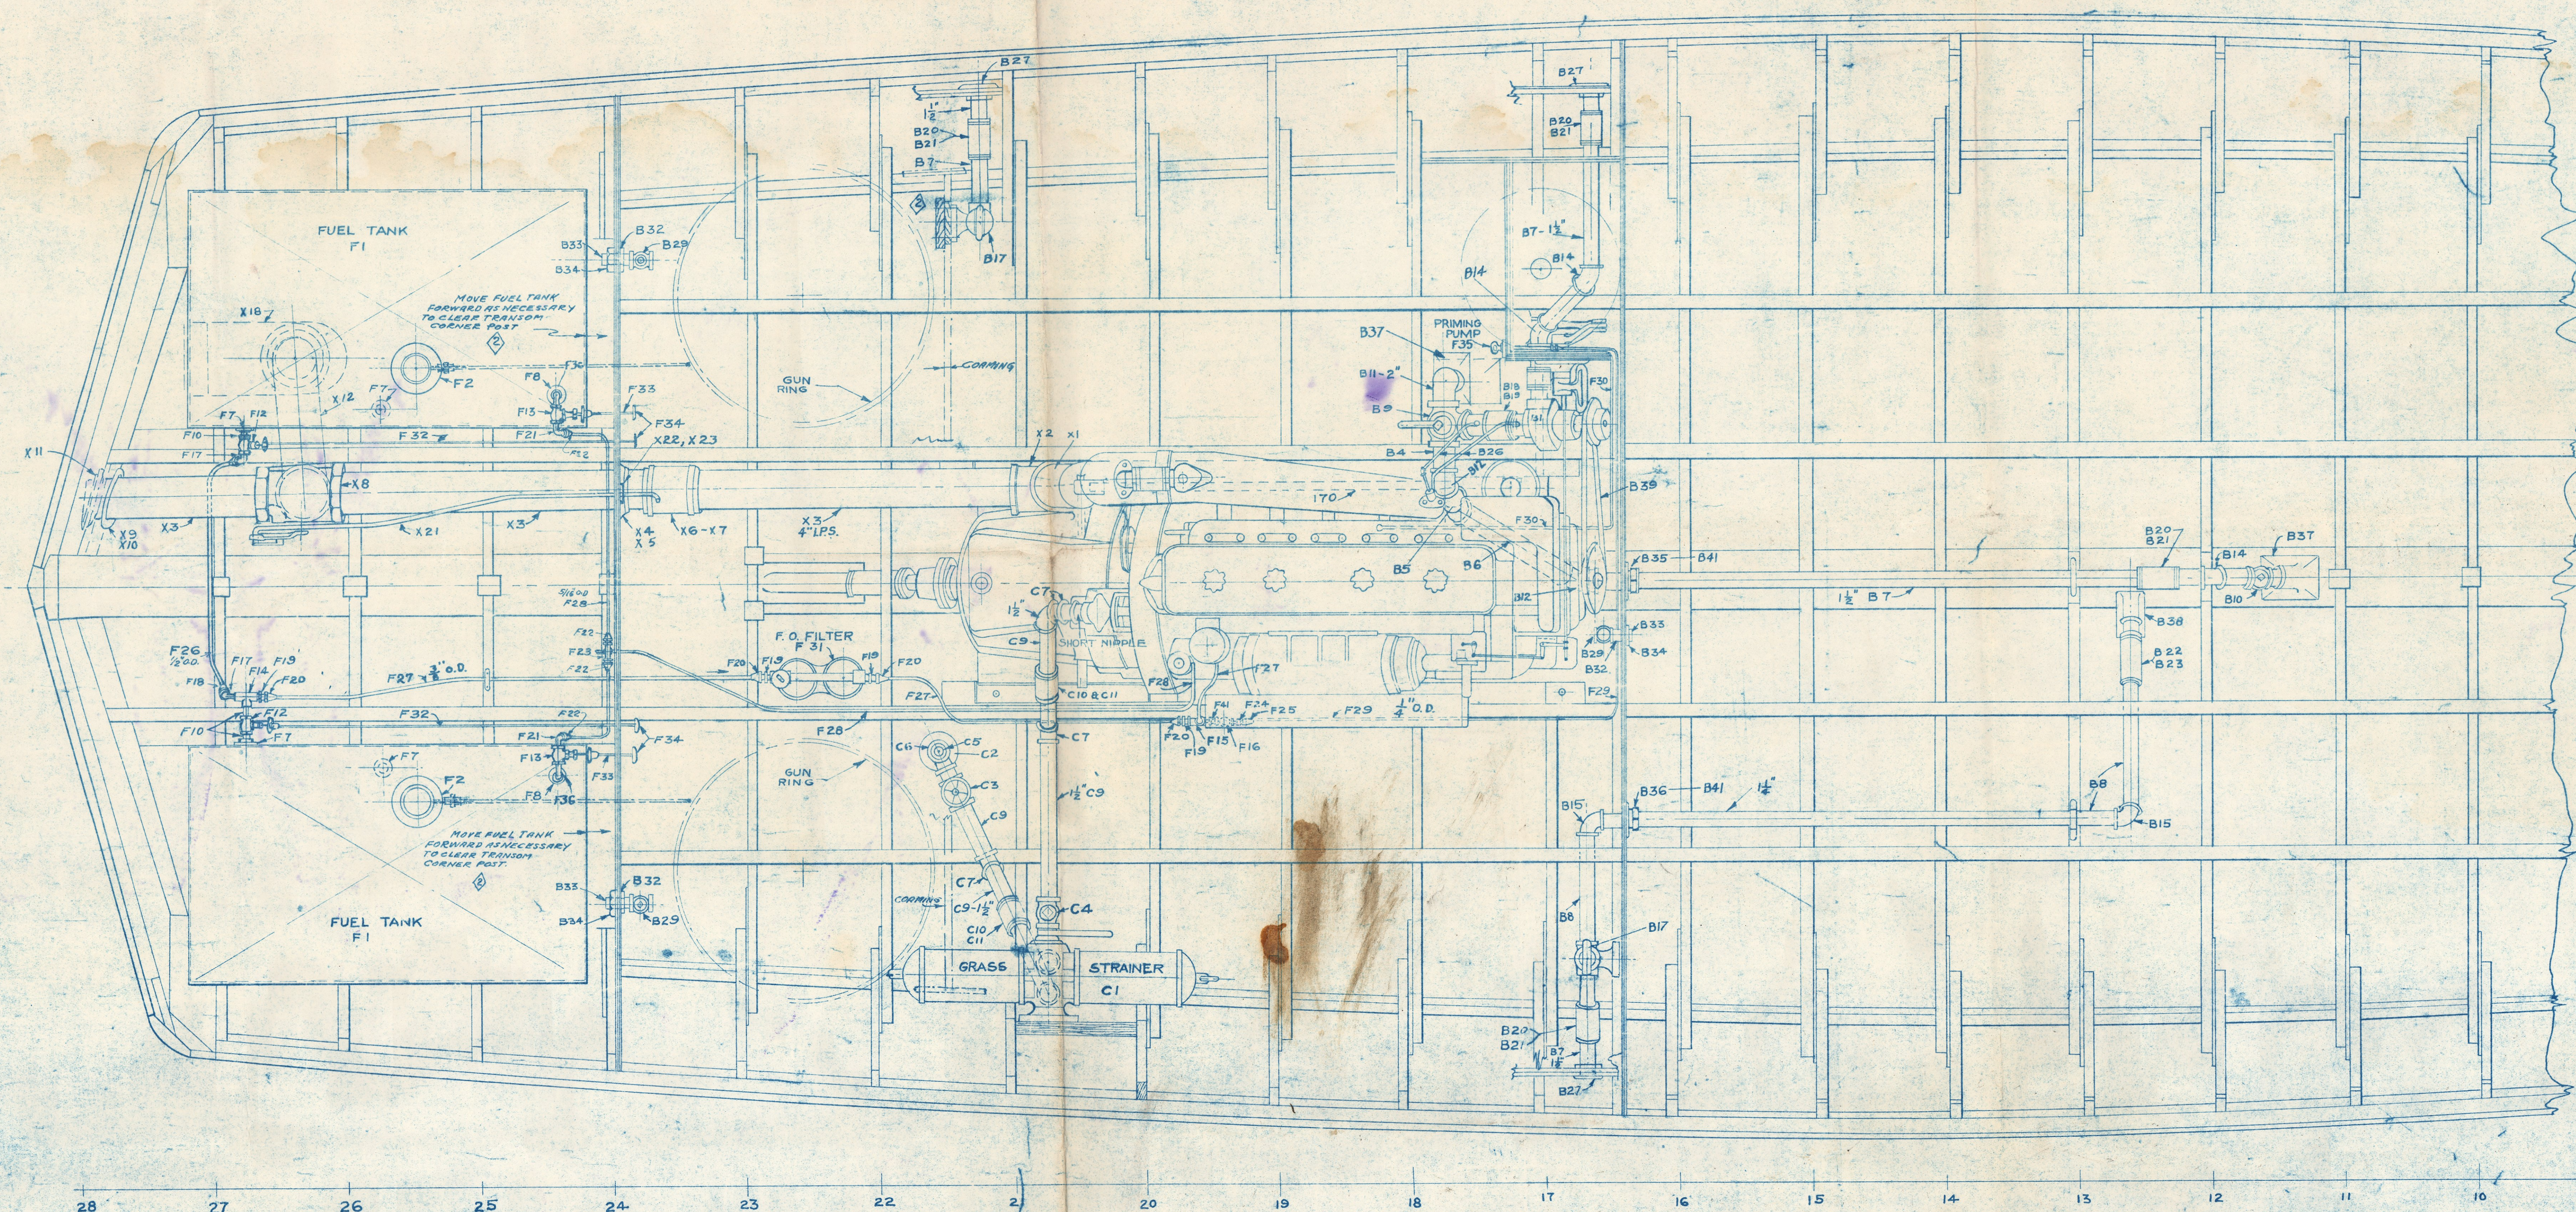

ALTERATIONS			
MARK	DATE	DESCRIPTION	APPROVED
1	1944	EXHAUST & REL. SYSTEMS ALTERED, SEE PLAN CHG.	CE
2	1944	REPAIR PUMP, FUEL TANK F1, AND REPAIR PUMP MOUNTING BOMBS, LUBRICATED BOMBS, PIPING TO F1.	CE
3	1944	FUEL TANK F1, PUMP, LUBRICATED, P.S. ELATED.	CE

REFERENCES:	BUREAU NO.
ARMY OF MACHINERY ELEVATIONS & DETAILS:	LOVP-8833
ENGINE BED & MOUNTINGS:	LOVP-8830
FUEL TANKS & DETAILS:	LOVP-8815
REVERSE & THROTTLE CONTROL ARMST & DETAILS:	LOVP-8836
SHED & UNDERWATER FITTINGS:	LOVP-8901
MACHINERY & PIPING ARMST (MATERIAL LIST):	LOVP-8934
EXHAUST SYSTEM & DETAILS:	LOVP-8945

DRAWN BY:	CE	DATE: 5/6/44
TRACED BY:	CE	
EXAMINED BY:	CE	
IN CHARGE:	CE	

36 FT. LANDING CRAFT
LCPV
MACHINERY & PIPING ARRANGEMENT
PLAN & SECTIONS
SCALE 1/4" = 1' FOOT
NAVY DEPARTMENT
BUREAU OF SHIPS
WASHINGTON, D.C.
MAY 6, 1944
W. H. L. L.
FOR CHIEF OF BUREAU
BUREAU OF SHIPS NUMBER
LCVP
8932
ALT.