


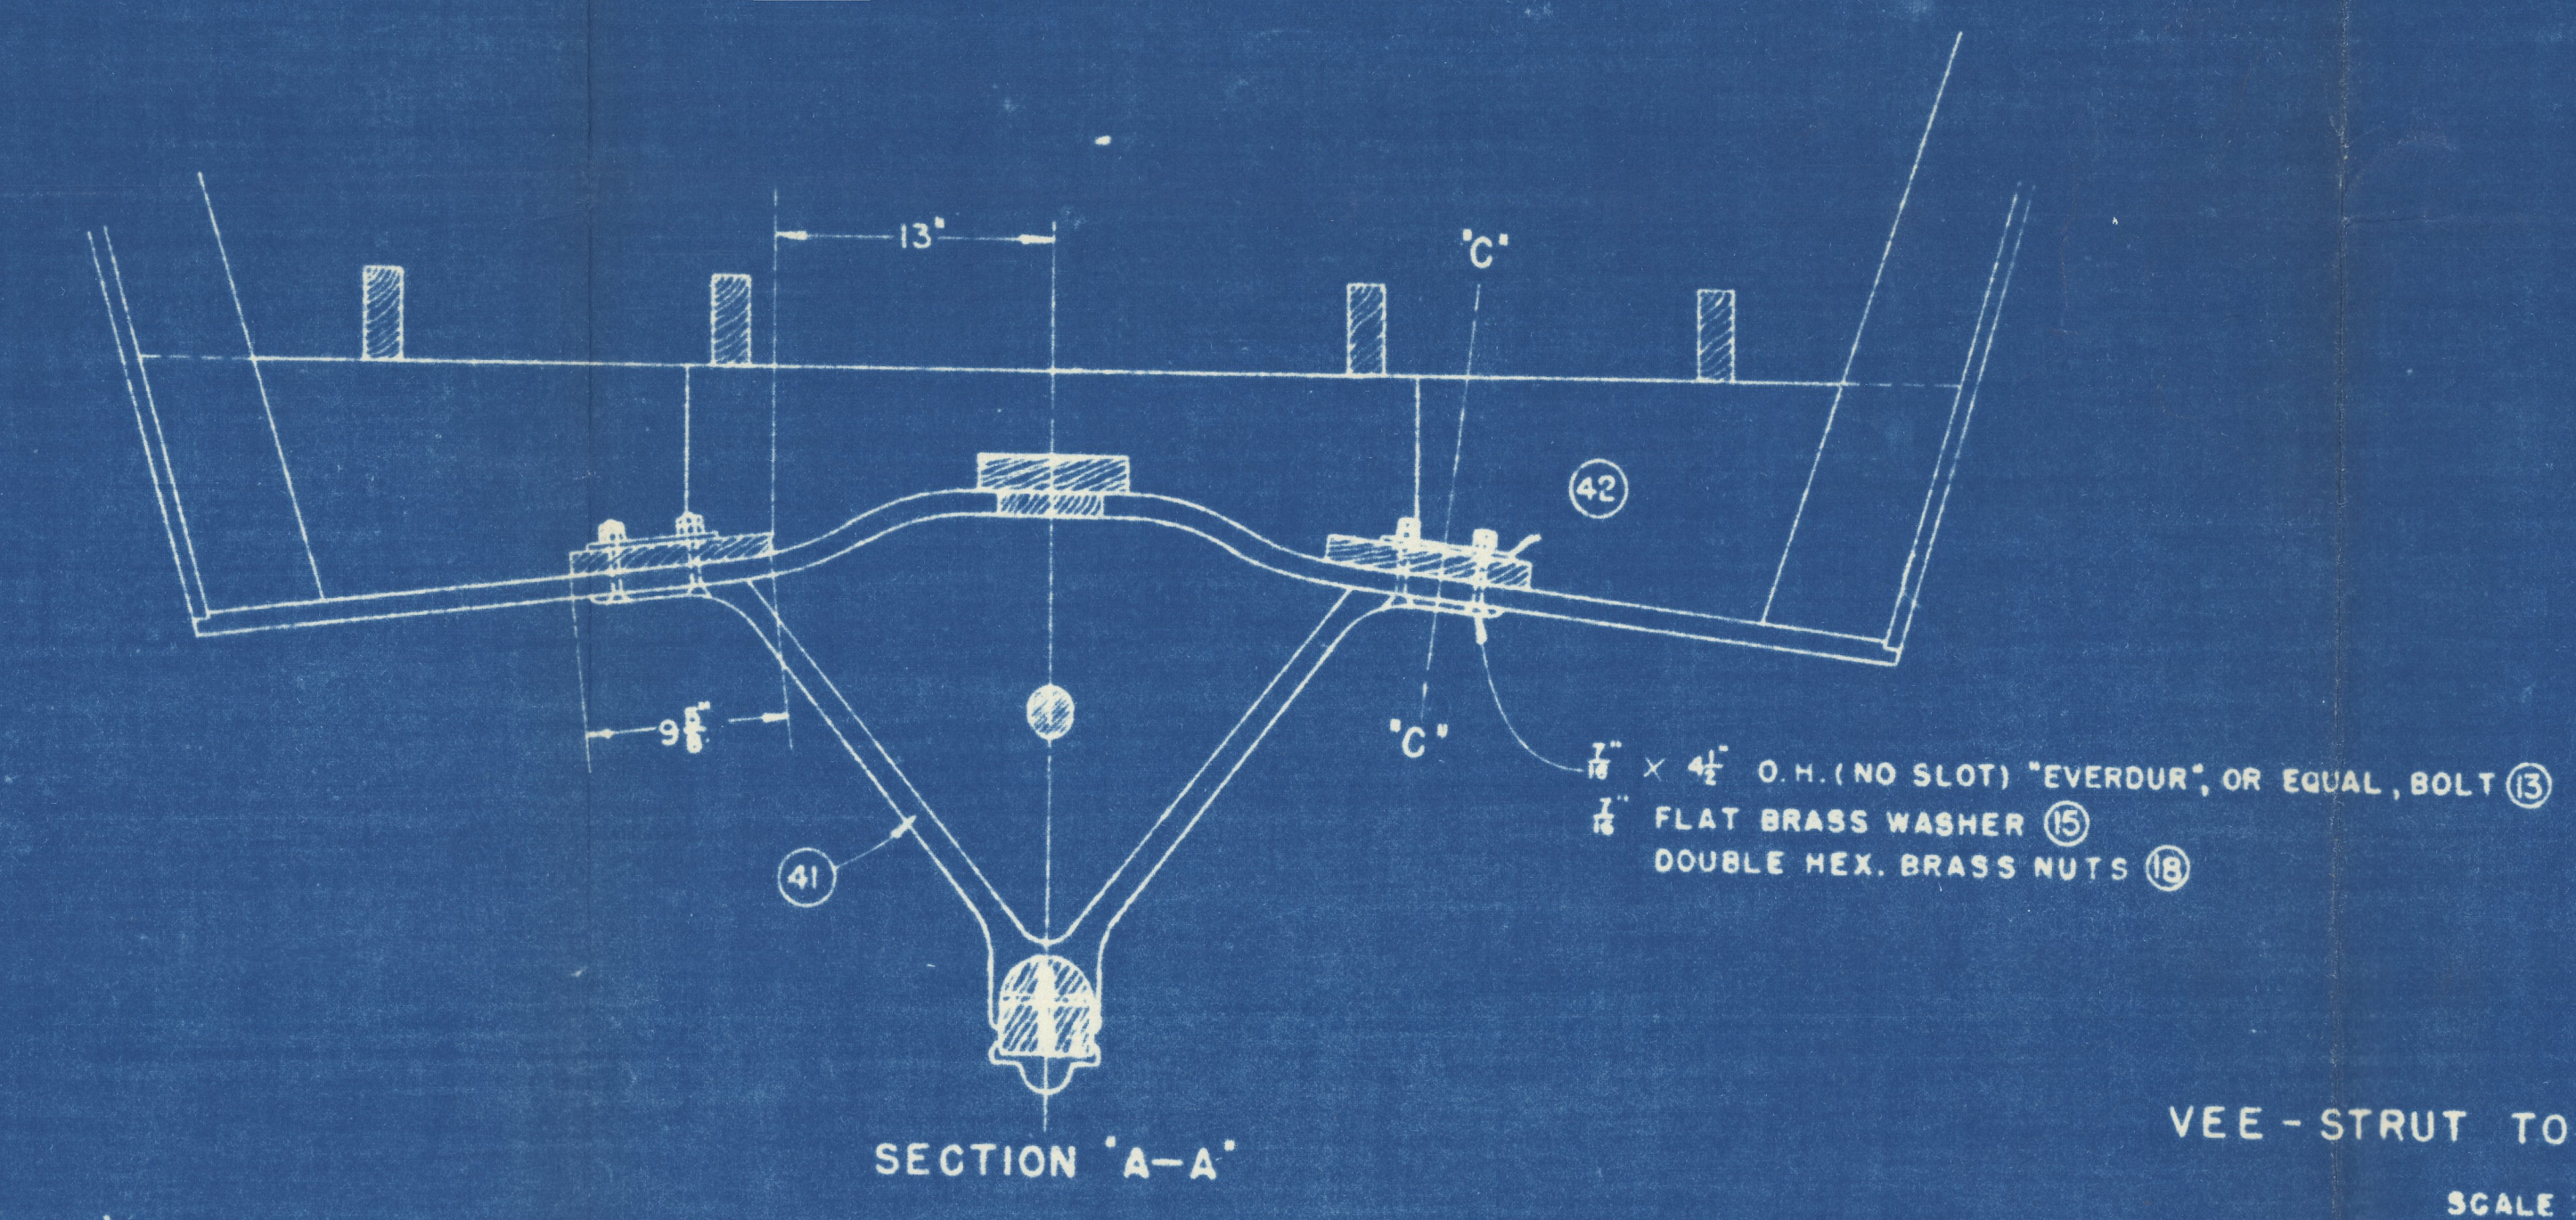
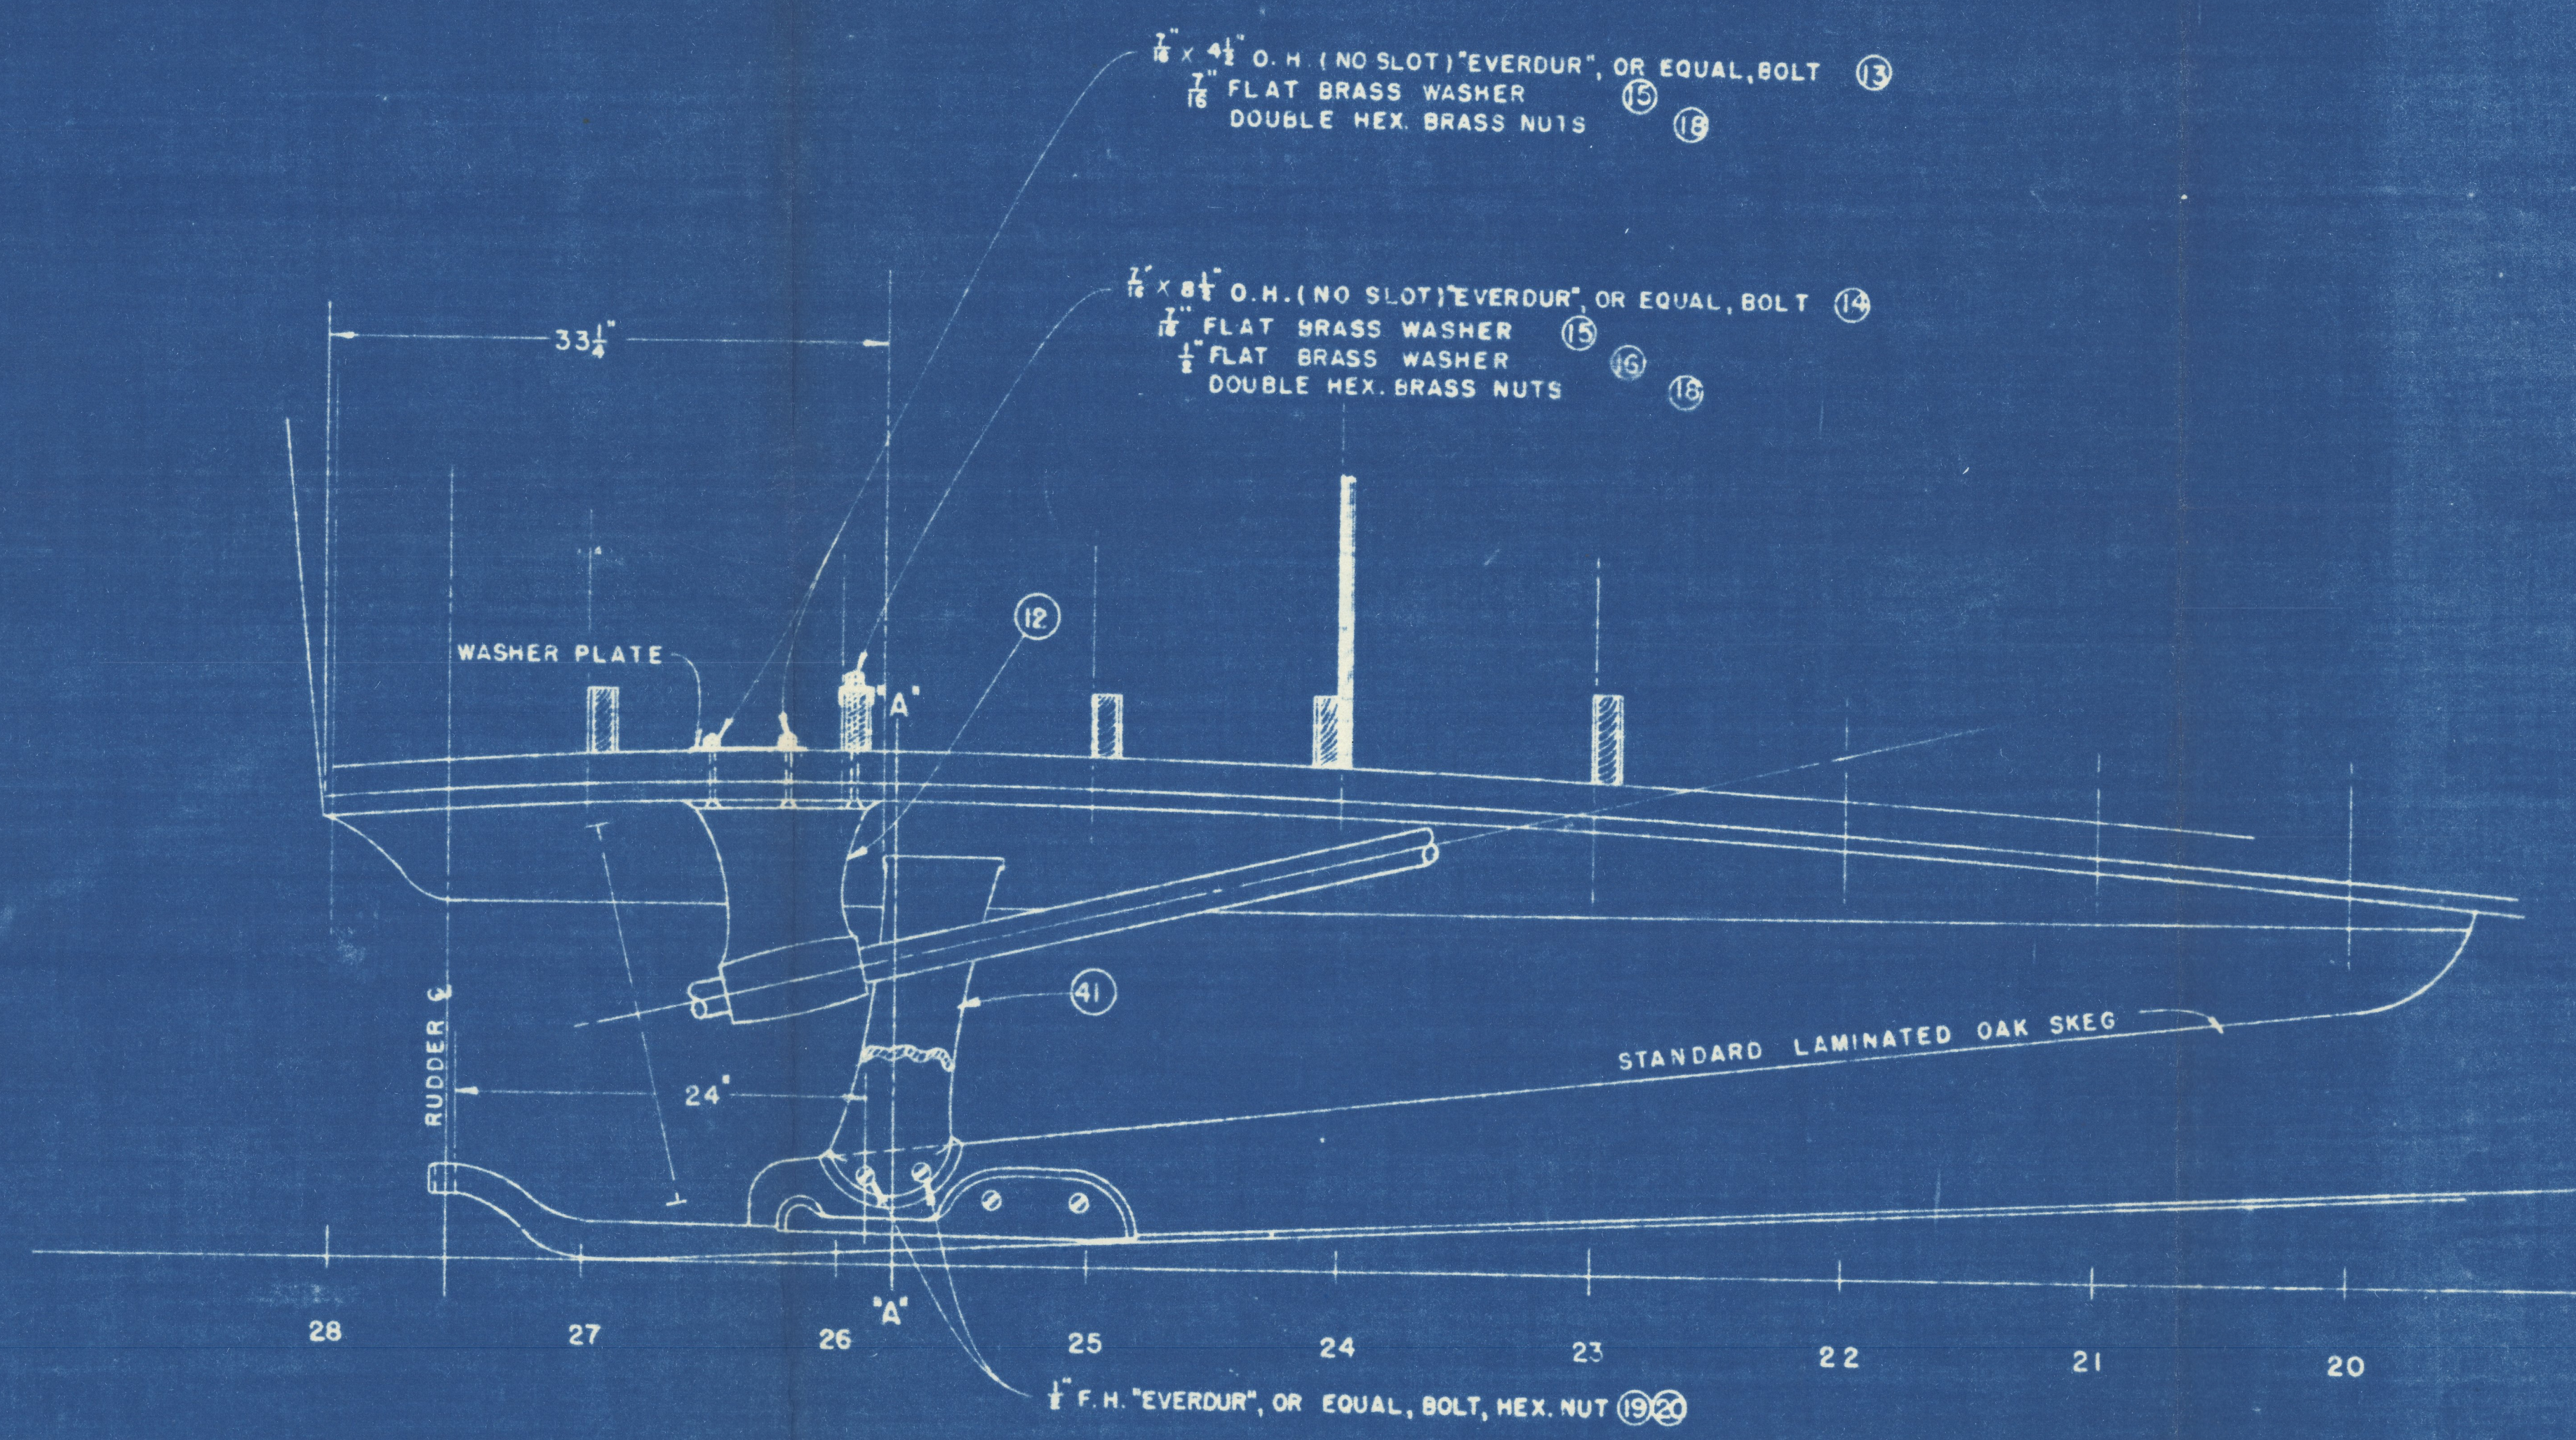


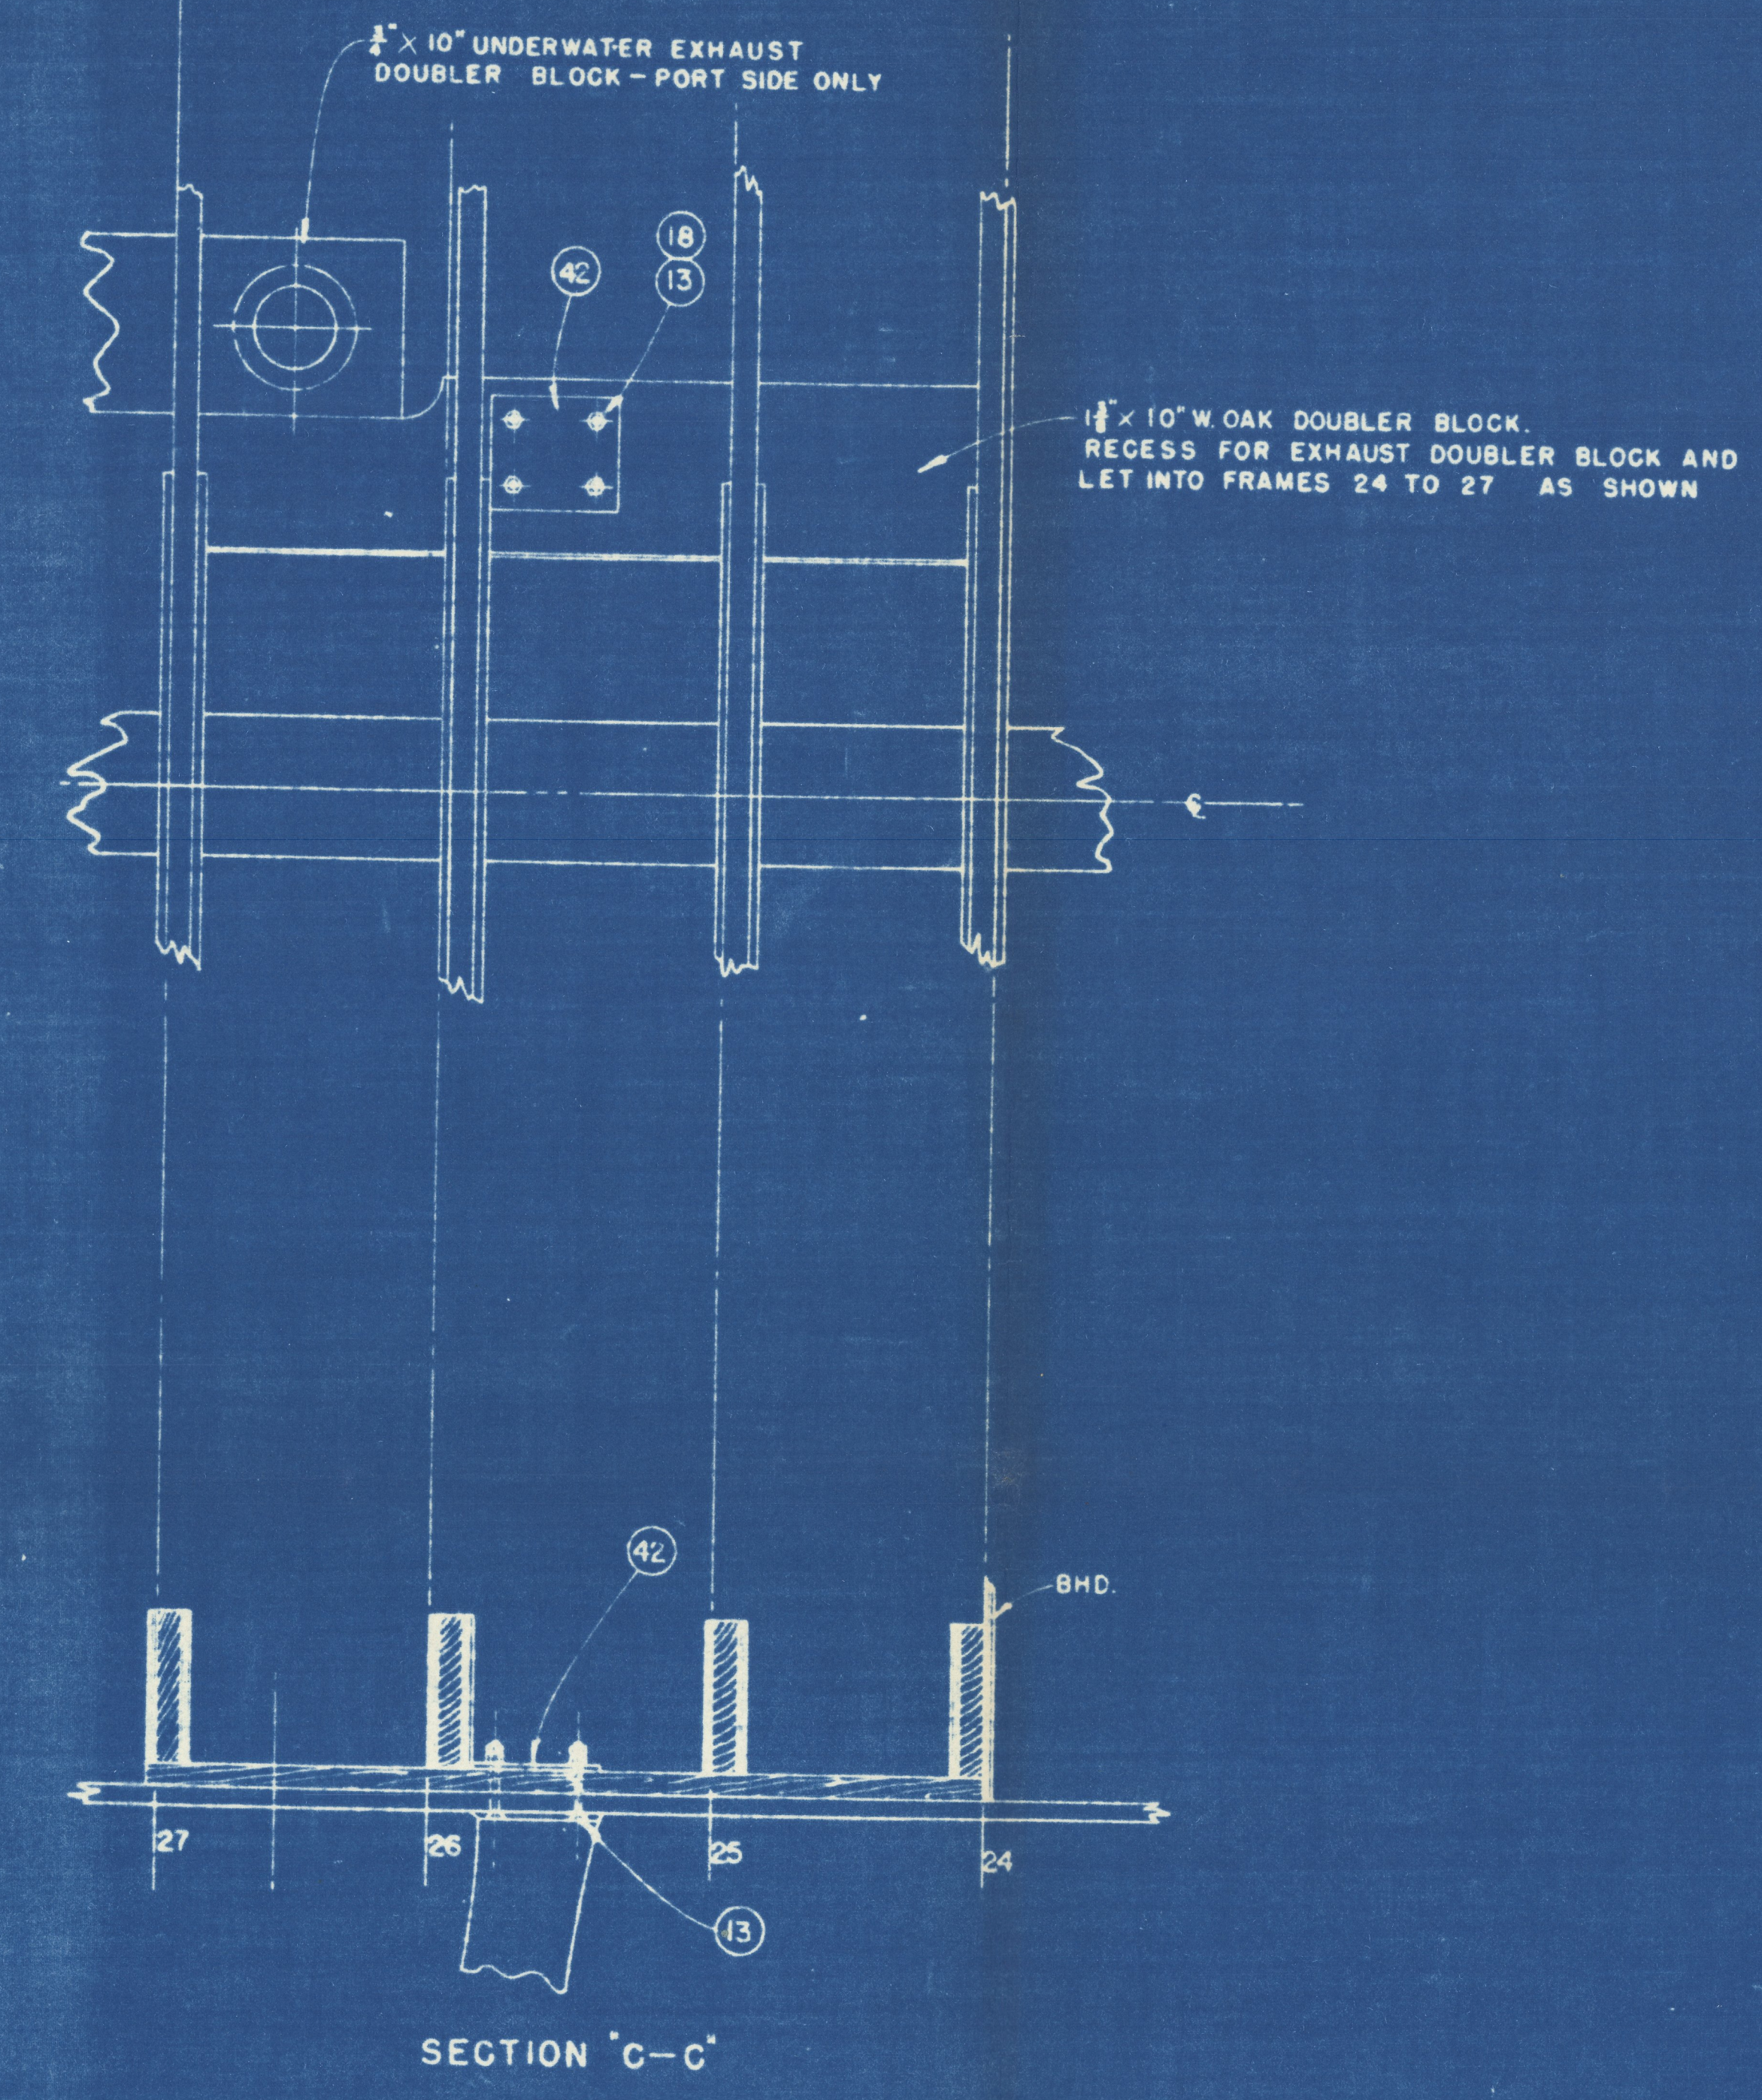

VEE-STRUT TO SKEG ARRANGEMENT
SCALE: 1/2" = 1 FOOT

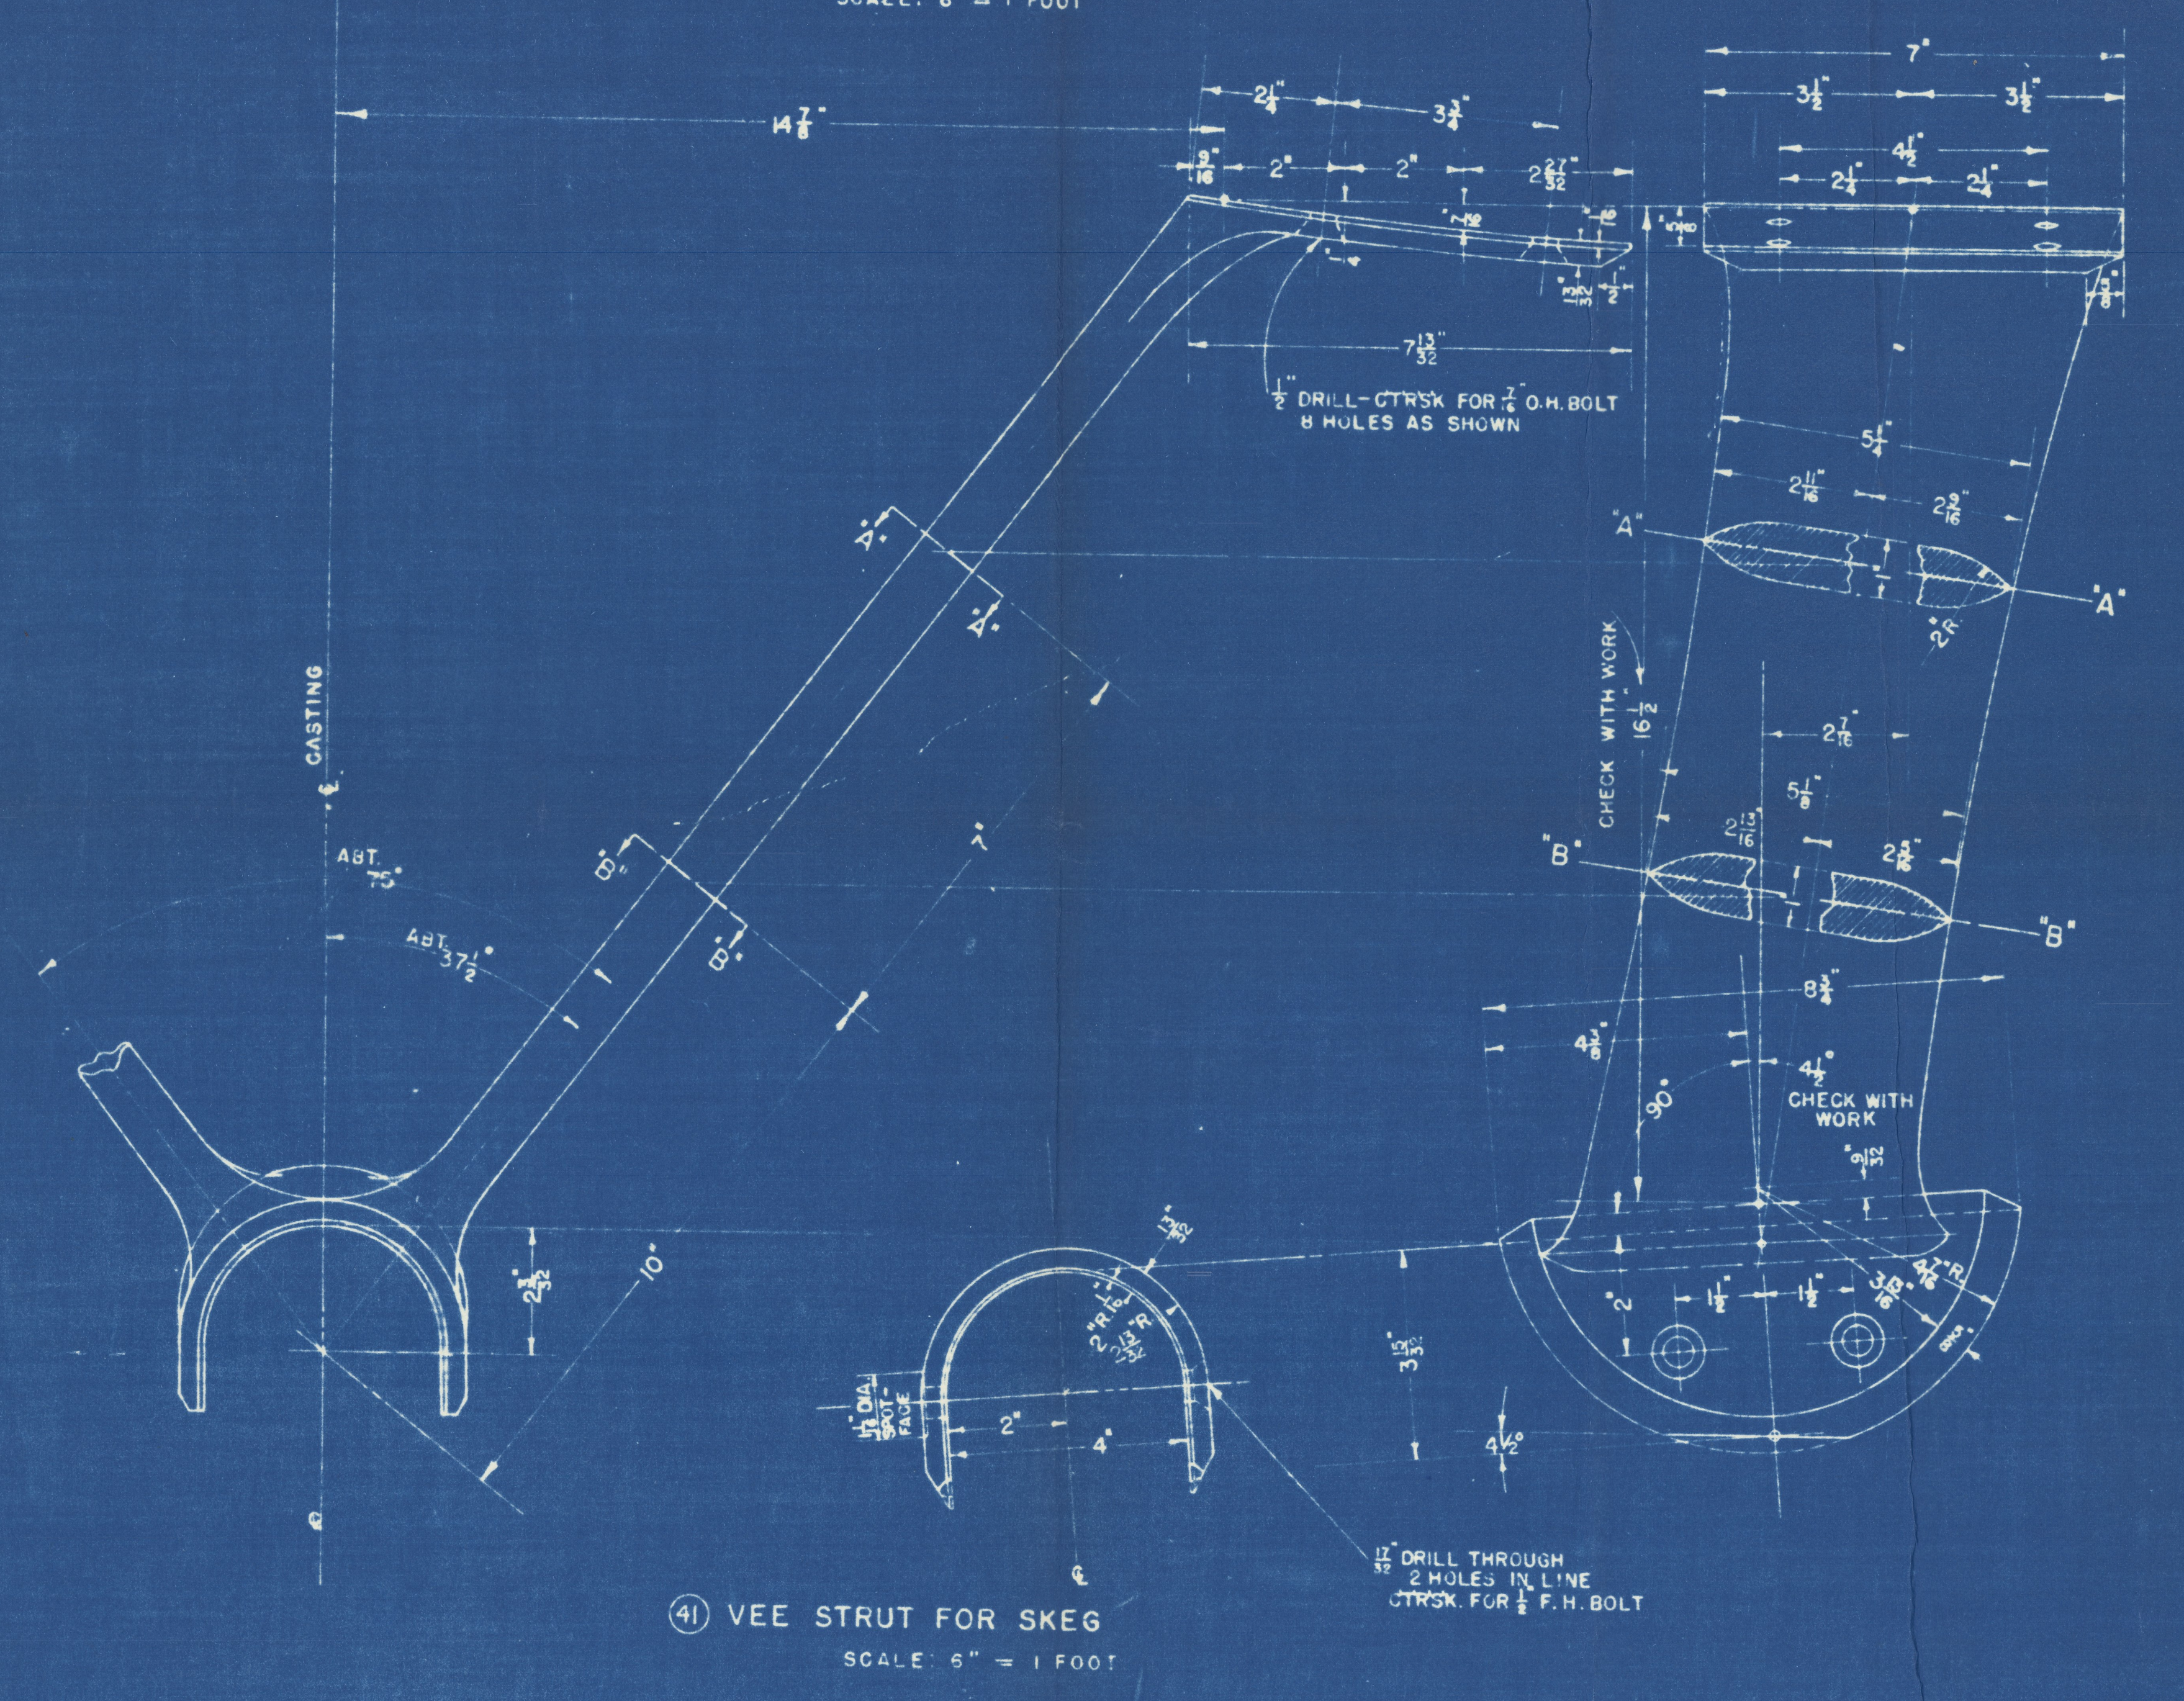

SECTION 'C-C'

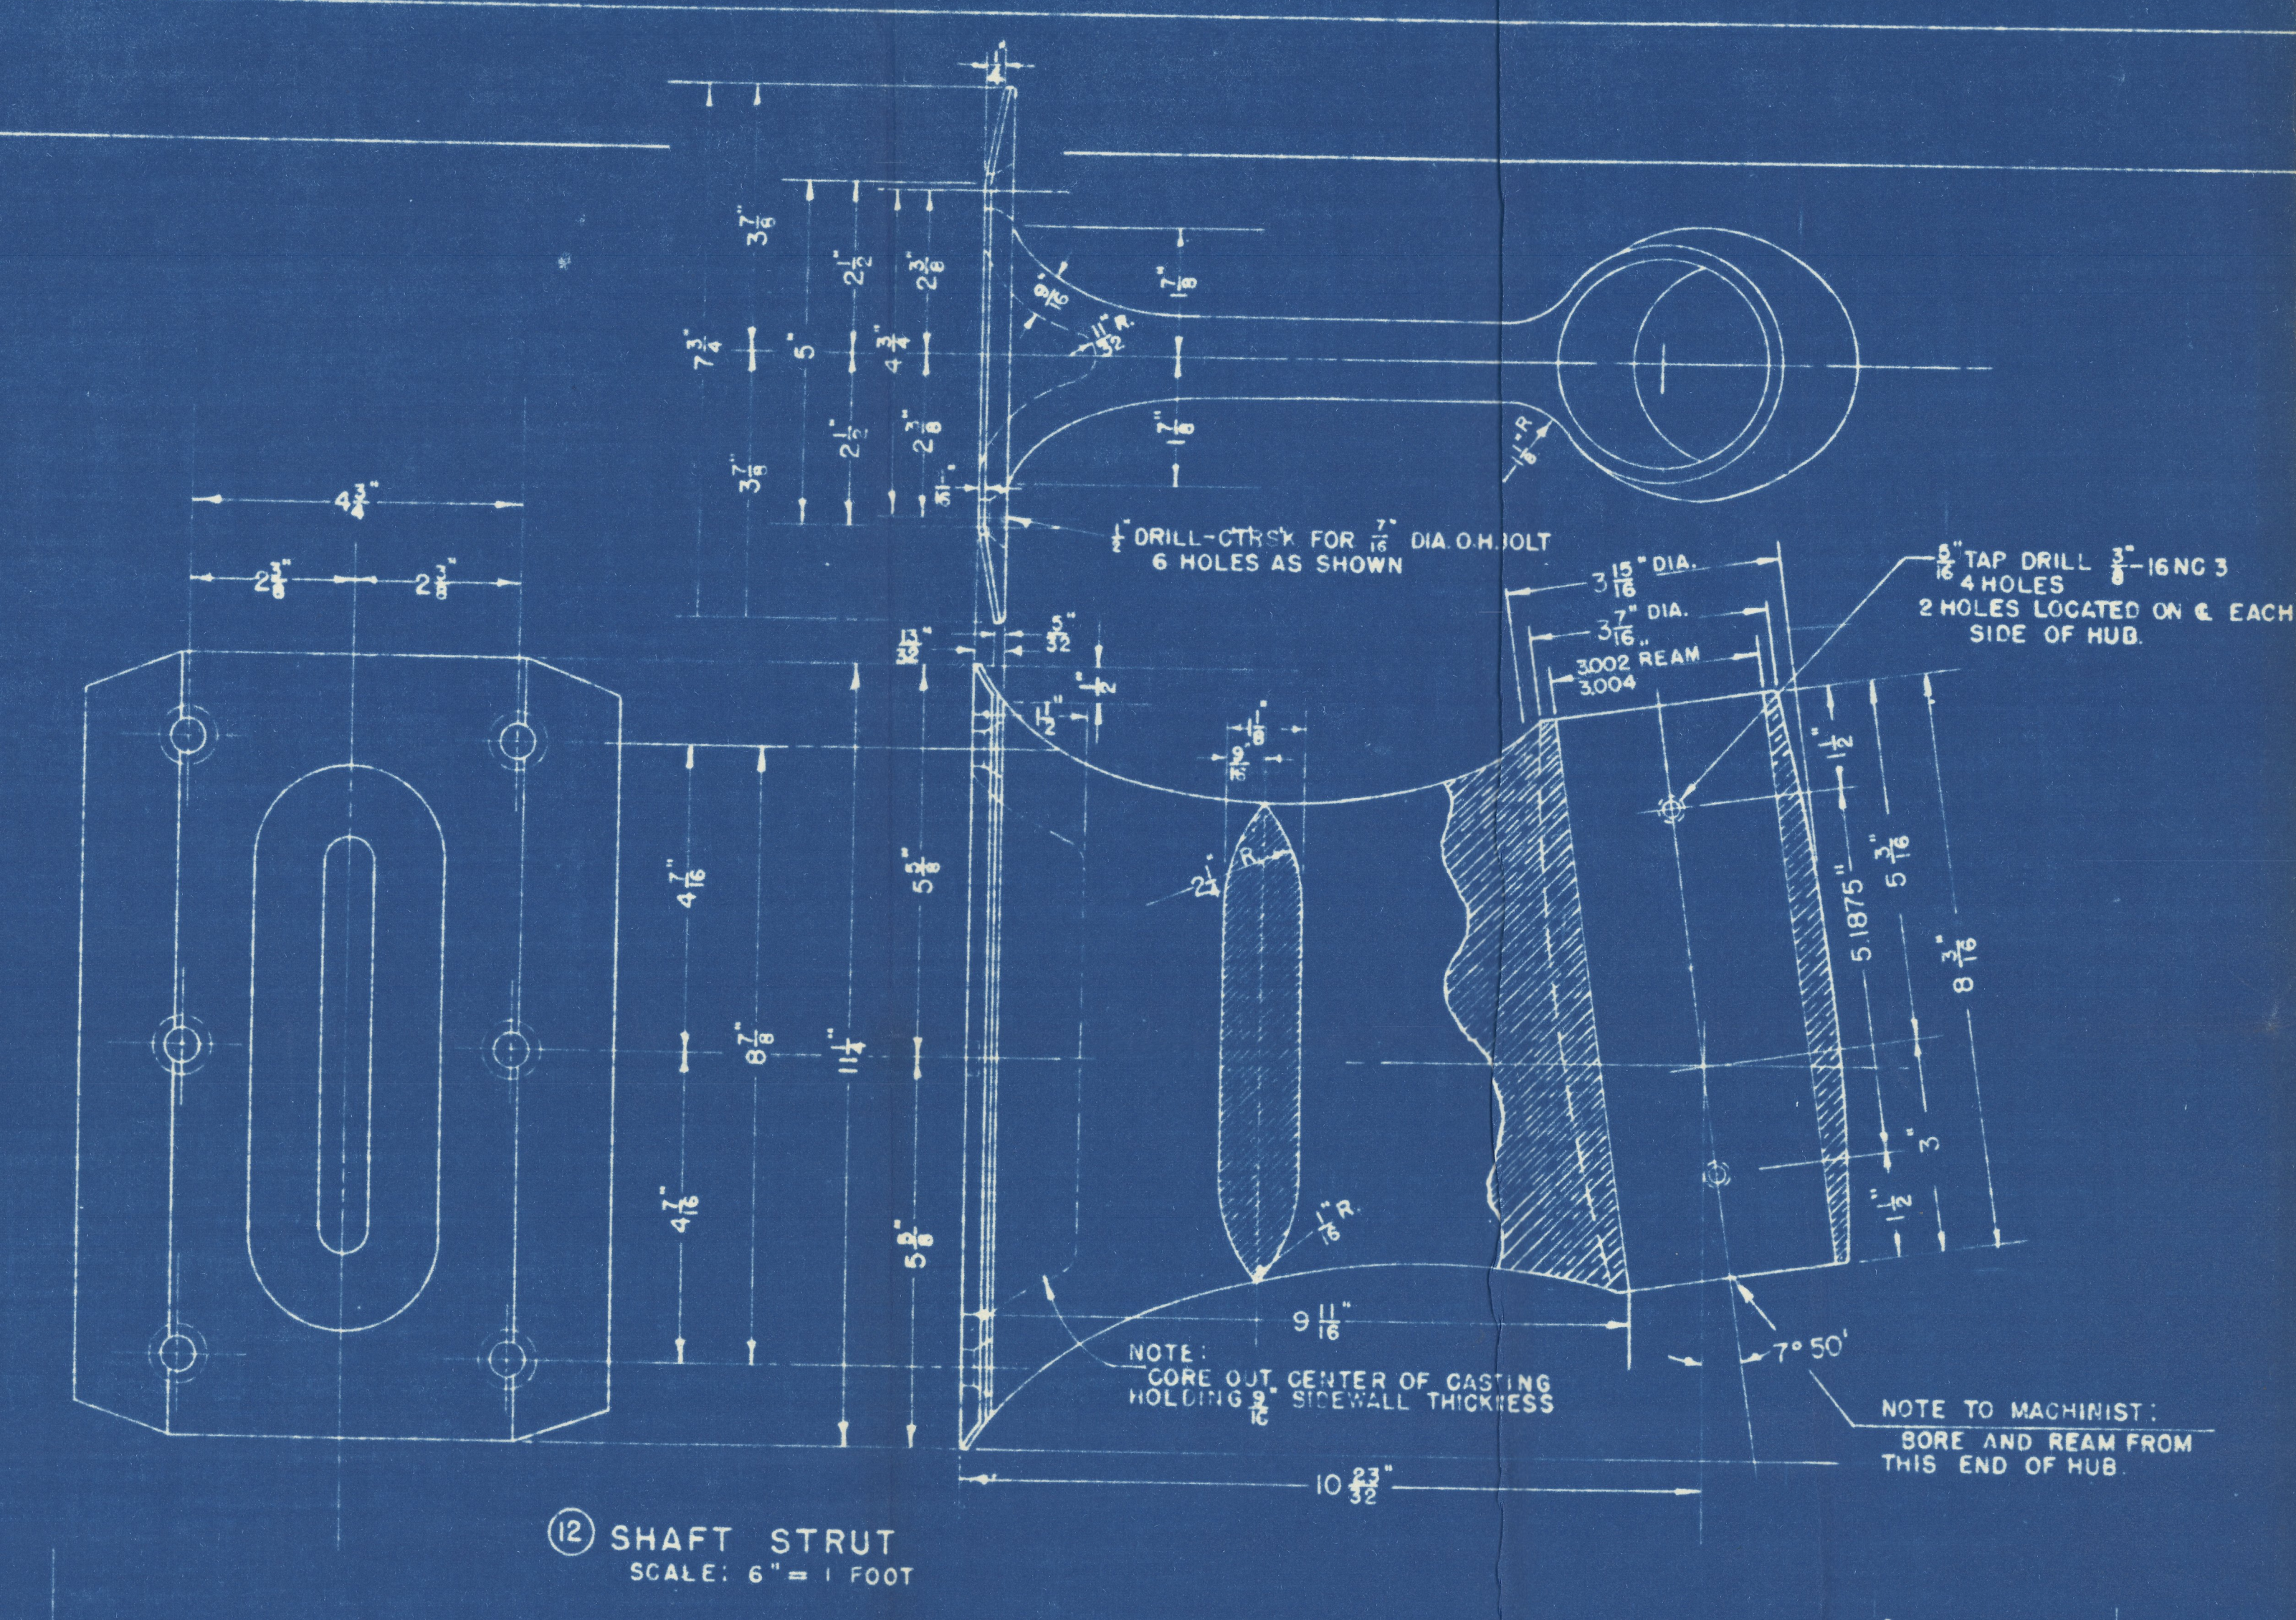

ALTERATIONS		
MARK	DATE	DESCRIPTION

GENERAL NOTES
SEE LCP(R) 955 FOR SCHEDULE OF MATERIAL

REFERENCE PLANS
SKEG AND UNDERWATER FITTINGS LCP(R) 8955

DRAWN BY *C.E.N.*
TRACED BY *E.H.P.*
EXAMINED BY *A.P.M.*
IN CHARGE *Nelle* DATE 1/16/45

36 FT. LANDING CRAFT
LCP(R) 8(L)
SKEG AND SHAFT STRUTS
ARRANGEMENT & DETAILS
SCALE AS SHOWN
NAVY DEPARTMENT
BUREAU OF SHIPS
WASHINGTON, D.C. JANUARY 17, 1945

BUREAU OF SHIPS NUMBER
LCP(R) 653116 ALT.

08480