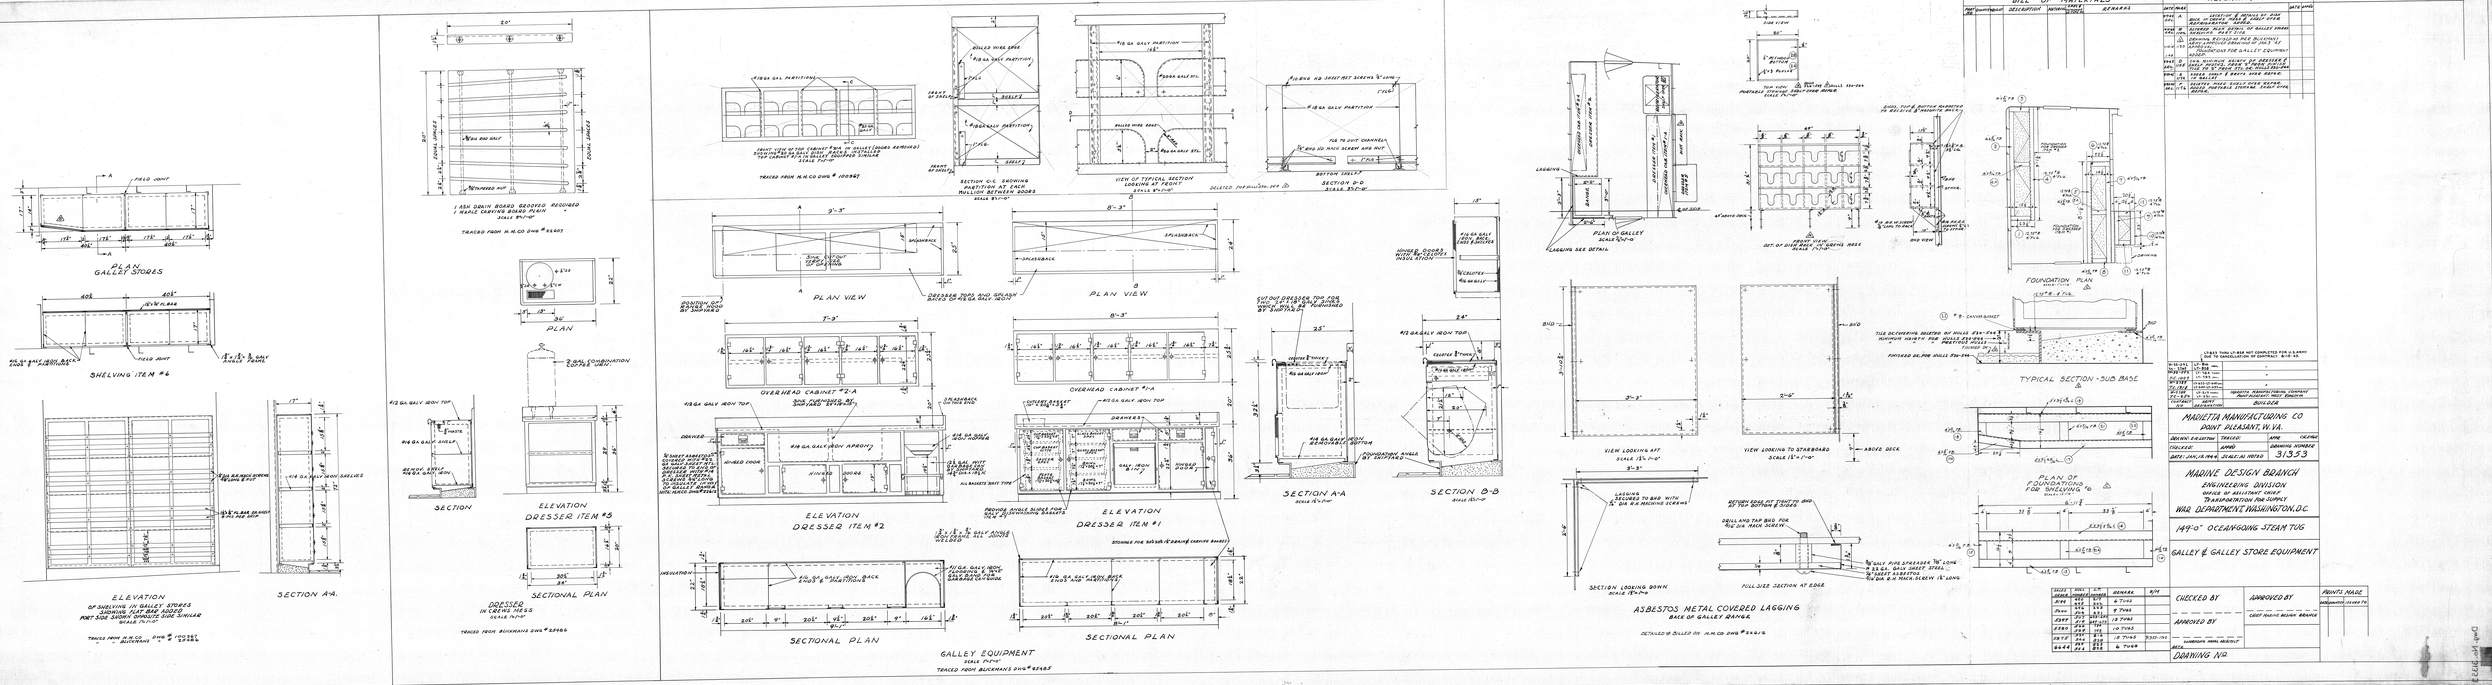
PLAN
GALLEY STORES
SHELVING ITEM #6
ELEVATION
OF SHELVING IN GALLEY STORES
SHOWING FLAT BAR ADDED
PORT SIDE SHOWN OPPOSITE SIDE SIMILAR
SCALE 1½"=1'0"
TRACED FROM M.N.CO. DWG # 100247
BUCKMANS " " 82665
SECTION A-A.
1 ASH DRAIN BOARD GROOVED REQUIRED
1 MAPLE CUTTING BOARD PLAIN
SCALE 3½"=1'0"
TRACED FROM M.N.CO DWG # 82605
PLAN
SECTION
ELEVATION
DRESSER ITEM #3
SECTIONAL PLAN
DRESSER
IN CREWS MESS
SCALE 1½"=1'0"
TRACED FROM BUCKMANS DWG # 82665
FRONT VIEW WITH CABINET DOOR & DRAWER (DOORS REMOVED)
TWO CABINET & TWO GALLEY DROPPED SINGLE
SCALE 1½"=1'0"
TRACED FROM M.N.CO DWG # 100247
SECTION C-C SHOWING
PARTITION AT EACH
MULLION BETWEEN DOORS
SCALE 3½"=1'0"
VIEW OF TYPICAL SECTION
LOOKING AT FRONT
SCALE 3½"=1'0"
SECTION D-D
SCALE 3½"=1'0"
PLAN VIEW
OVERHEAD CABINET #2-A
SCALE 3½"=1'0"
ELEVATION
DRESSER ITEM #2
SECTIONAL PLAN
PLAN VIEW
OVERHEAD CABINET #1-A
ELEVATION
DRESSER ITEM #1
SECTIONAL PLAN
GALLEY EQUIPMENT
SCALE 1½"=1'0"
TRACED FROM BUCKMANS DWG # 82665
SECTION A-A
SCALE 1½"=1'0"
SECTION B-B
SCALE 1½"=1'0"
PLAN OF GALLEY
SCALE 1½"=1'0"
VIEW LOOKING AFT
SCALE 1½"=1'0"
VIEW LOOKING TO STARBOARD
SCALE 1½"=1'0"
SECTION LOOKING DOWN
SCALE 1½"=1'0"
ASBESTOS METAL COVERED LAGGING
BACK OF GALLEY RANGE
DETAILED & BILLED ON M.N.CO DWG # 82662
FOUNDATION PLAN
TYPICAL SECTION - SUB BASE
PLAN OF
FOUNDATIONS
FOR SHELVING #6
BILL OF MATERIALS
ALTERATIONS
WELDING STAMP
MARIETTA MANUFACTURING CO
POINT PLEASANT, W.VA.
MARINE DESIGN BRANCH
ENGINEERING DIVISION
OFFICE OF ASSISTANT CHIEF
TRANSPORTATION CORPS
WAR DEPARTMENT WASHINGTON, D.C.
149'-0" OCEANGOING STEAM TUG
GALLEY & GALLEY STORE EQUIPMENT
3/353
CHECKED BY
APPROVED BY
DRAWING NO.