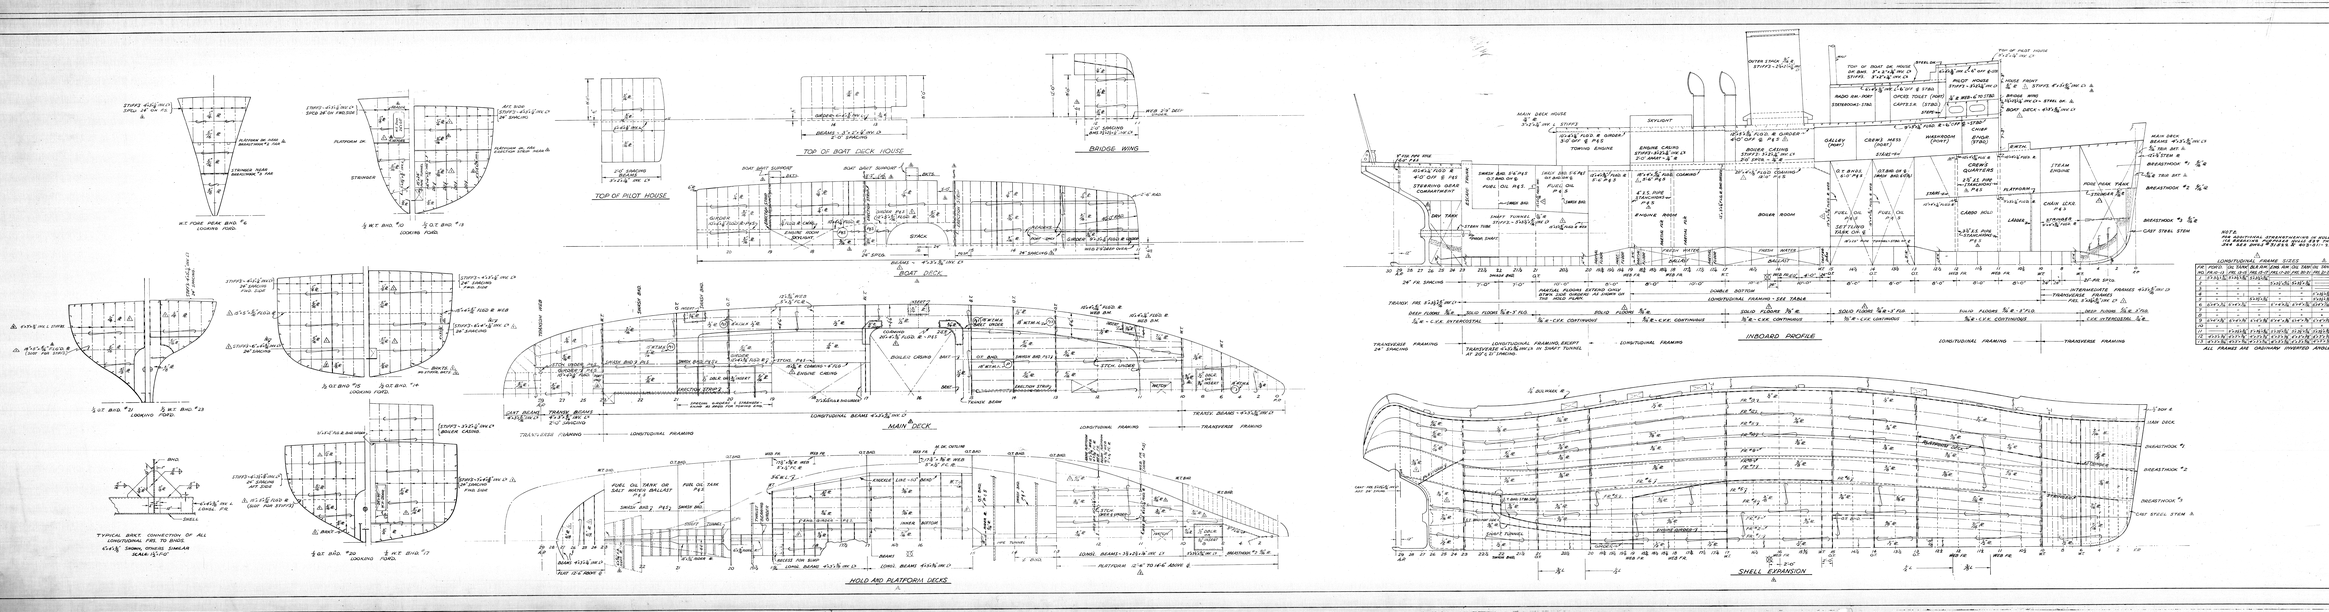
TOP OF BOAT DECK HOUSE
BRIDGE WING
TOP OF PILOT HOUSE
BOAT DECK
MAIN DECK
HOLD AND PLATFORM DECKS
INBOARD PROFILE
SHELL EXPANSION
TYPICAL BRKT. CONNECTION OF ALL LONGITUDINAL FWD. TO BHDS.
ALTERATIONS
149' OCEAN TOWING STEAM TUG
SCANTLING PLAN
W. C. NICKUM AND SONS
TRANSPORTATION DIVISION
TICKS OF SUPPLY - NAVY DEPT.
254-4